NOTE:

1. CONTRACTOR SHALL BE MADE AWARE THAT IN ADDITION TO THIS CONSTRUCTION MANAGEMENT PLAN A CONSTRUCTION MANAGEMENT NARRATIVE, PREPARED BY R.J. O'CONNELL & ASSOCIATES, DATED JUNE 20, 2013 IS MADE PART OF THIS PLAN SET.

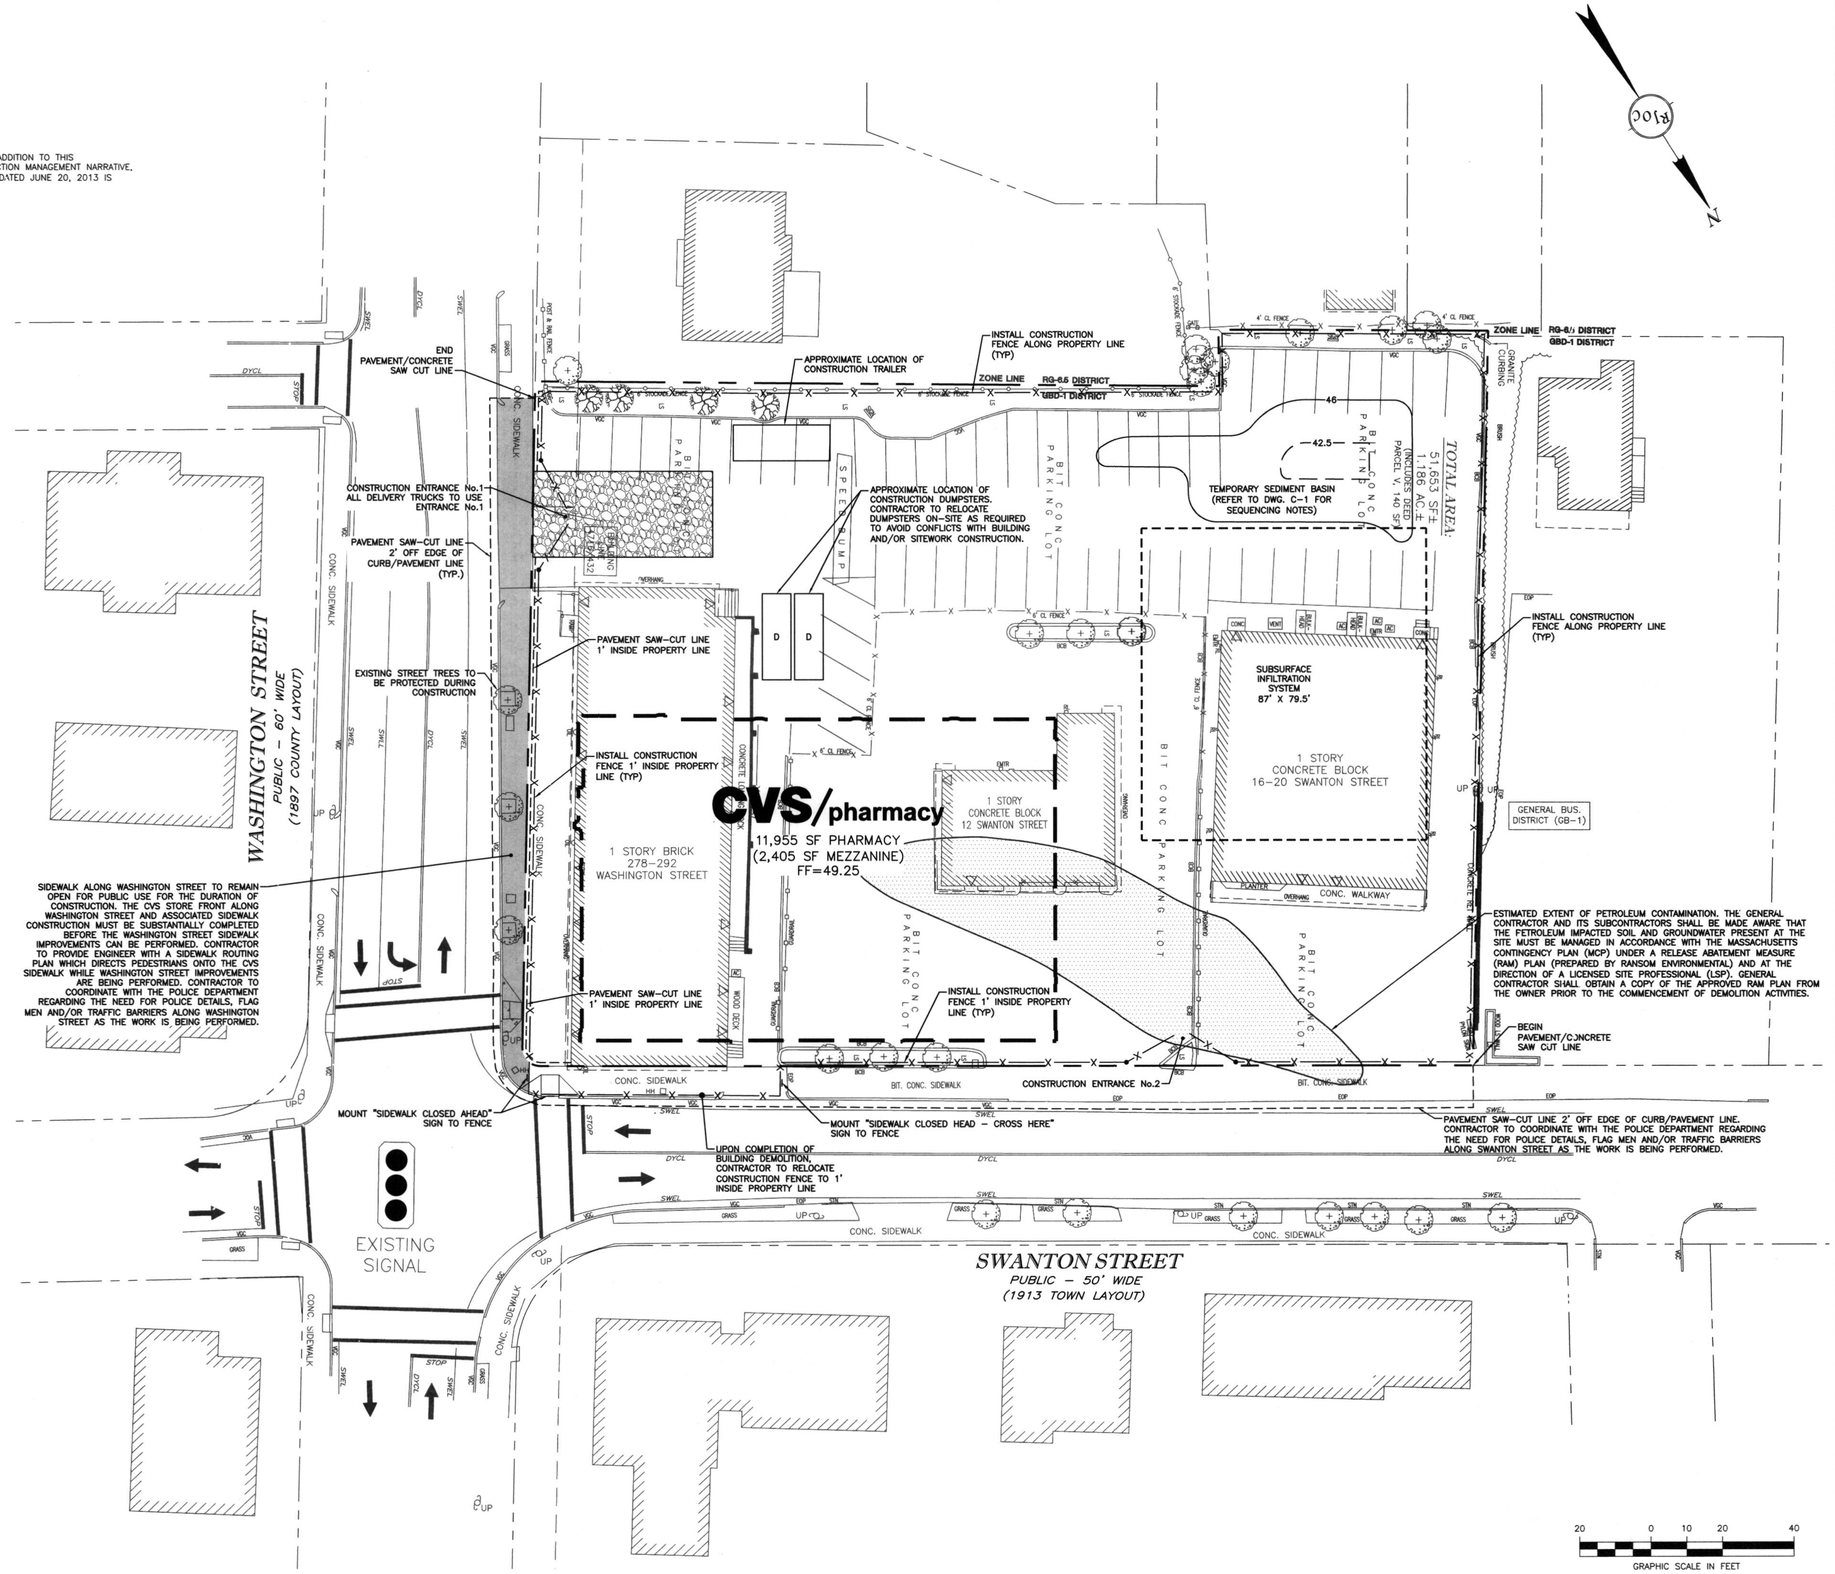

CVS pharmacy

11,955 SF PHARMACY
WITH NO DRIVE THRU

STORE NUMBER: 10129

WASHINGTON STREET AND
SWANTON STREET
WINCHESTER, MA
PROJECT TYPE: NEW CONSTRUCTION
DEAL TYPE: GROUND LEASE

CS PROJECT # 65348

CIVIL ENGINEER:

RJO'CONNELL & ASSOCIATES, INC.
CIVIL ENGINEERS, SURVEYORS & LAND PLANNERS
80 MONTVALE AVE
STONEHAM, MA 02180
PHONE: 781-279-0180
FAX: 781-279-0173

DEVELOPER:

GBC
GERSHMAN BROWN CROWLEY INC.

GERSHMAN BROWN CROWLEY, INC.
14 BREAKNECK HILL RD, SUITE 101
LINCOLN, RI 02865
TEL (401) 721-1605
PROJECT CONTACT: PAUL BECK

SEAL:

COMMONWEALTH OF MASSACHUSETTS
BRIAN P. DUNDON
CIVIL
No. 41605
REGISTERED PROFESSIONAL ENGINEER

6-20-13

REVISIONS:

PROJECT MANAGER:	BPD
DRAWING BY:	KPM
REVIEWED BY:	BPD
DATE:	06/20/2013
JOB NUMBER:	11071

TITLE:

CONSTRUCTION MANAGEMENT PLAN

SHEET NUMBER:

C-0

COMMENTS:
NOT FOR CONSTRUCTION

Drawing name: G:\CVS\Projects\MA\Winchester\Washington Street and Swanton\Main\11071_CONS.dwg
Jun 20, 2013 - 10:26am