STORE AREA CALCULATIONS		
SCALE: 1/8" = 1'-0"	SERVICE AREA: --- S.F.	RETAIL AREA: --- S.F. (PHARMACY AREA INCLUDED)
TOTAL STORE AREA: 11,955 G.S.F.		
RECEIVING AREA: --- S.F.	PHARMACY AREA: --- S.F.	MEZZANINE: 2,405 G.S.F.

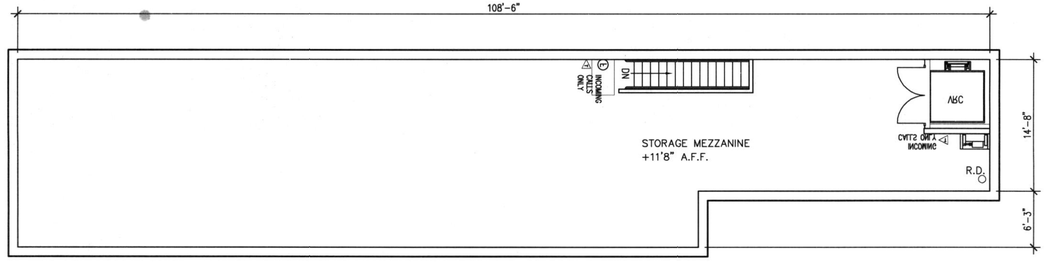

2 F-1 MEZZ PLAN
1/8" = 1'-0"

PARKING/RECEIVING

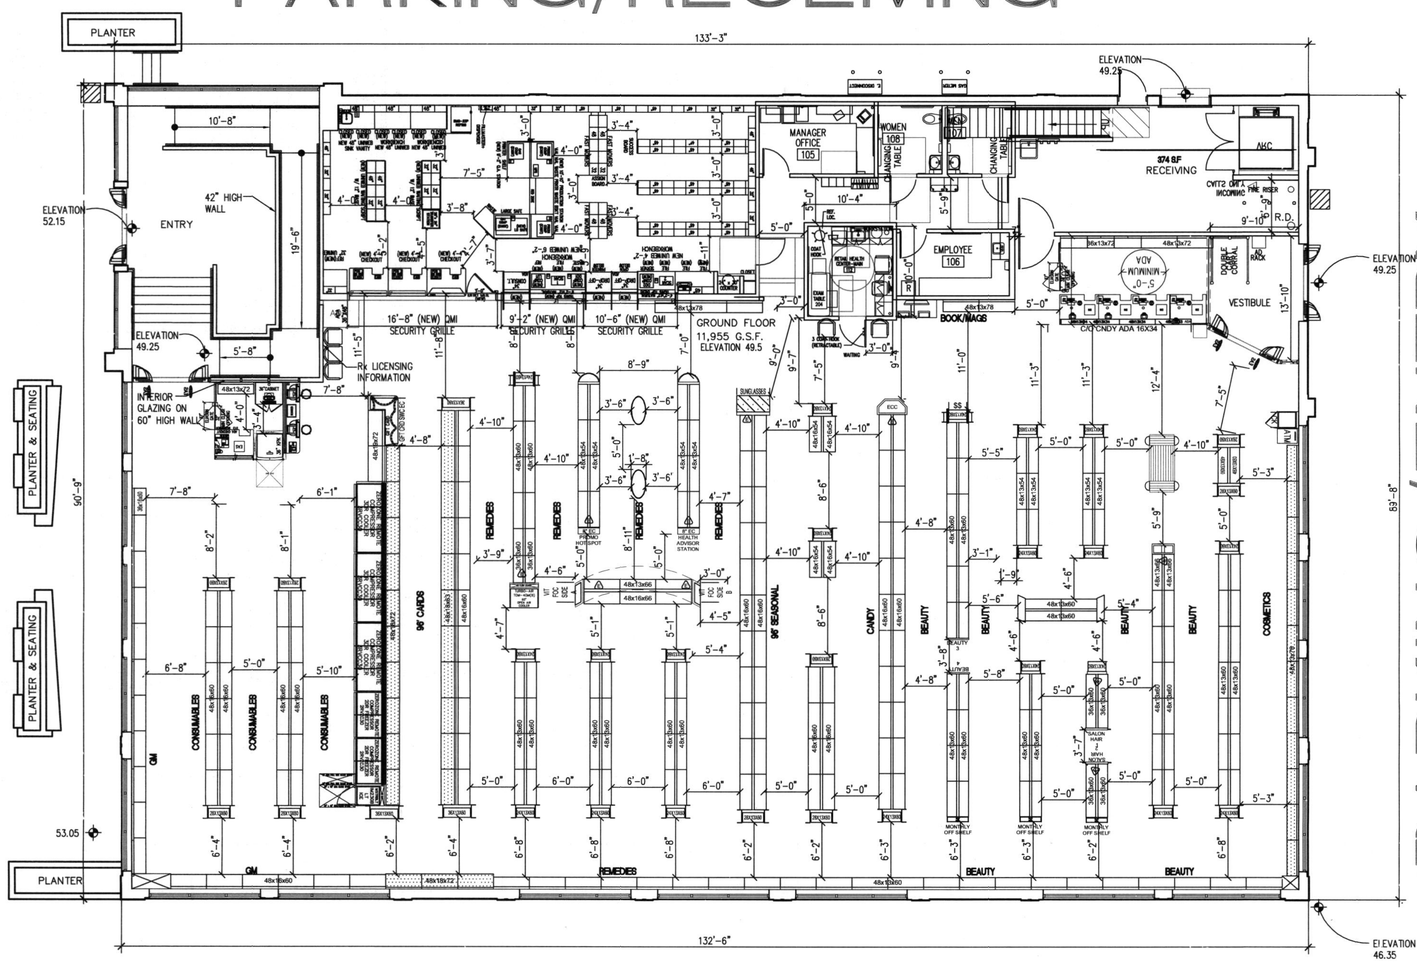

1 F-1 FLOOR PLAN
1/8" = 1'-0"

SWANTON ST

CVS pharmacy

STORE NUMBER: 10129

WASHINGTON ST & SWANTON ST
WINCHESTER, MA
PROJECT TYPE: FFS
DEAL TYPE: NEW

CS PROJECT NUMBER: 65348

bka
BKA Architects, Inc.
Architecture + Interiors
142 Crescent Street
Brockton, MA 02302
tel : 508.583.5603
fax : 508.584.2914
e-mail : bka@bkaarchs.com

DEVELOPER:
GBC
GERSHMAN BROWN CROWLEY INC.
14 BREAKNECK HILL ROAD
SUITE 101
LINCOLN, RI
PH: 401-721-1607
FAX: 401-721-1601

SEAL:

REVISIONS:

DRAWING BY: KLP
DATE: 4/30/13
JOB NUMBER: 211242
TITLE: PRELIMINARY MERCHANDISE PLAN
SHEET NUMBER: F-1(p)

PRELIMINARY

Copyright © 2013 by BKA Architects, Inc. The architectural plans, drawings, designs, specifications and other arrangements on this sheet are and shall remain the property of BKA Architects, Inc. No part thereof shall be copied, disclosed to others, or used in connection with any work or project, other than the specified project for which they have been prepared and developed without the express knowledge and written consent of BKA Architects, Inc.