HUBBELL IS NOT RESPONSIBLE FOR THE PERFORMANCE
OF LUMINAIRE MANUFACTURED BY OTHERS

Luminaire Schedule

Symbol	Label	Qty	Description	Arrangement	Total Watts	Lumens/Lamp	LLD	LDD	BF	LLF	Filename
*	OCx	4	AH 70MHC 6AR	SINGLE	376	5700	0.720	0.950	0.950	0.650	AH_70MHC_6AR-1.ies
	WL	15	VSCS-DB-35MHT6EB-NEG	SINGLE	675	3400	0.880	0.900	1.000	0.792	VSCS-DB-35MHT6EB-NEG.IES
	DL	2	CL1-90L-5K-5W-105 N2	SINGLE	664.2	N.A.	0.980	0.950	1.000	0.931	CL1-90L-5K-5W-105 N2.ies
	CL	2	CL1-90L-4K-4-105-BC	SINGLE	682.2	N.A.	0.980	0.950	1.000	0.931	CL1-90L-4K-4-105-BC N2.ies

Calculation Summary

Label	Description	Units	Avg	Max	Min	Avg/Min	Max/Min
50 FT RADIUS	3.0 FC MINIMUM	Fc	2.23	4.9	0.9	2.48	5.44
CVS PARKING	1.5 FC MINIMUM	Fc	3.05	8.3	0.6	5.08	13.83

* Z = LUMINAIRE MOUNTING HEIGHT A.F.G.

Luminaire Location Summary

LumNo	Label	X	Y	Z *	Orient	Tilt
1	CL	328.789	282	18	270	0
2	CL	389.2	281.9	18	270	0
3	DL	480.2	161	18	270	0
4	DL	476.8	231.8	18	270	0
5	OCx	420.6	181.9	18	0	0
6	OCx	394.3	212.9	9.5	0	0
7	OCx	405.7	212.9	9.5	0	0
8	OCx	281.4	198.6	18	0	0
9	WL	284.4	208.2	11.5	90	0
10	WL	307.8	208	11.5	90	0
15	WL	389.6	207.2	11.5	90	0
16	WL	416.6	207	11.5	90	0
17	WL	418	118.4	11.5	0	0
18	WL	418.9	171.2	11.5	0	0
19	WL	419.1	200	11.5	0	0
20	WL	416.5	116.9	11.5	270	0
21	WL	385.6	116.7	11.5	270	0
24	WL	317.1	116.8	11.5	270	0
25	WL	286.1	116.7	11.5	270	0
26	WL	284.9	118.2	11.5	180	0
27	WL	283.4	177.2	11.5	180	0
28	WL	283.4	207.1	11.5	180	0
29	WL	285.1	134.5	11.5	180	0

POLE SPEC FOR CIMARRON:

SINGLE FIXTURE
SSS-XX-XX-X-A2-XX

TWIN FIXTURE 180 DEGREE APART
SSS-XX-XX-X-C2-XX

1. THIS LIGHTING DESIGN IS BASED ON LIMITED INFORMATION SUPPLIED BY OTHERS TO HUBBELL LIGHTING. SITE DETAILS PROVIDED HEREON ARE REPRODUCED ONLY AS A VISUALIZATION AID. FIELD DEVIATIONS MAY SIGNIFICANTLY AFFECT PREDICTED PERFORMANCE. PRIOR TO INSTALLATION, CRITICAL SITE INFORMATION (POLE LOCATIONS, ORIENTATION, MOUNTING HEIGHT, ETC.) SHOULD BE COORDINATED WITH THE CONTRACTOR AND/OR SPECIFIER RESPONSIBLE FOR THE PROJECT.

2. LUMINAIRE DATA IS TESTED TO INDUSTRY STANDARDS UNDER LABORATORY CONDITIONS. OPERATING VOLTAGE AND NORMAL MANUFACTURING TOLERANCES OF LAMP, BALLAST, AND LUMINAIRE MAY AFFECT FIELD RESULTS.

3. CONFORMANCE TO FACILITY CODE AND OTHER LOCAL REQUIREMENTS IS THE RESPONSIBILITY OF THE OWNER AND/OR THE OWNER'S REPRESENTATIVE.

FOR PRICING CONTACT

NESCO
40 Hudson Rd
Canton, MA 02021
Tel: 781-828-9494
Fax: 781-575-1398
E-Mail: CVSplans@nescoweb.com

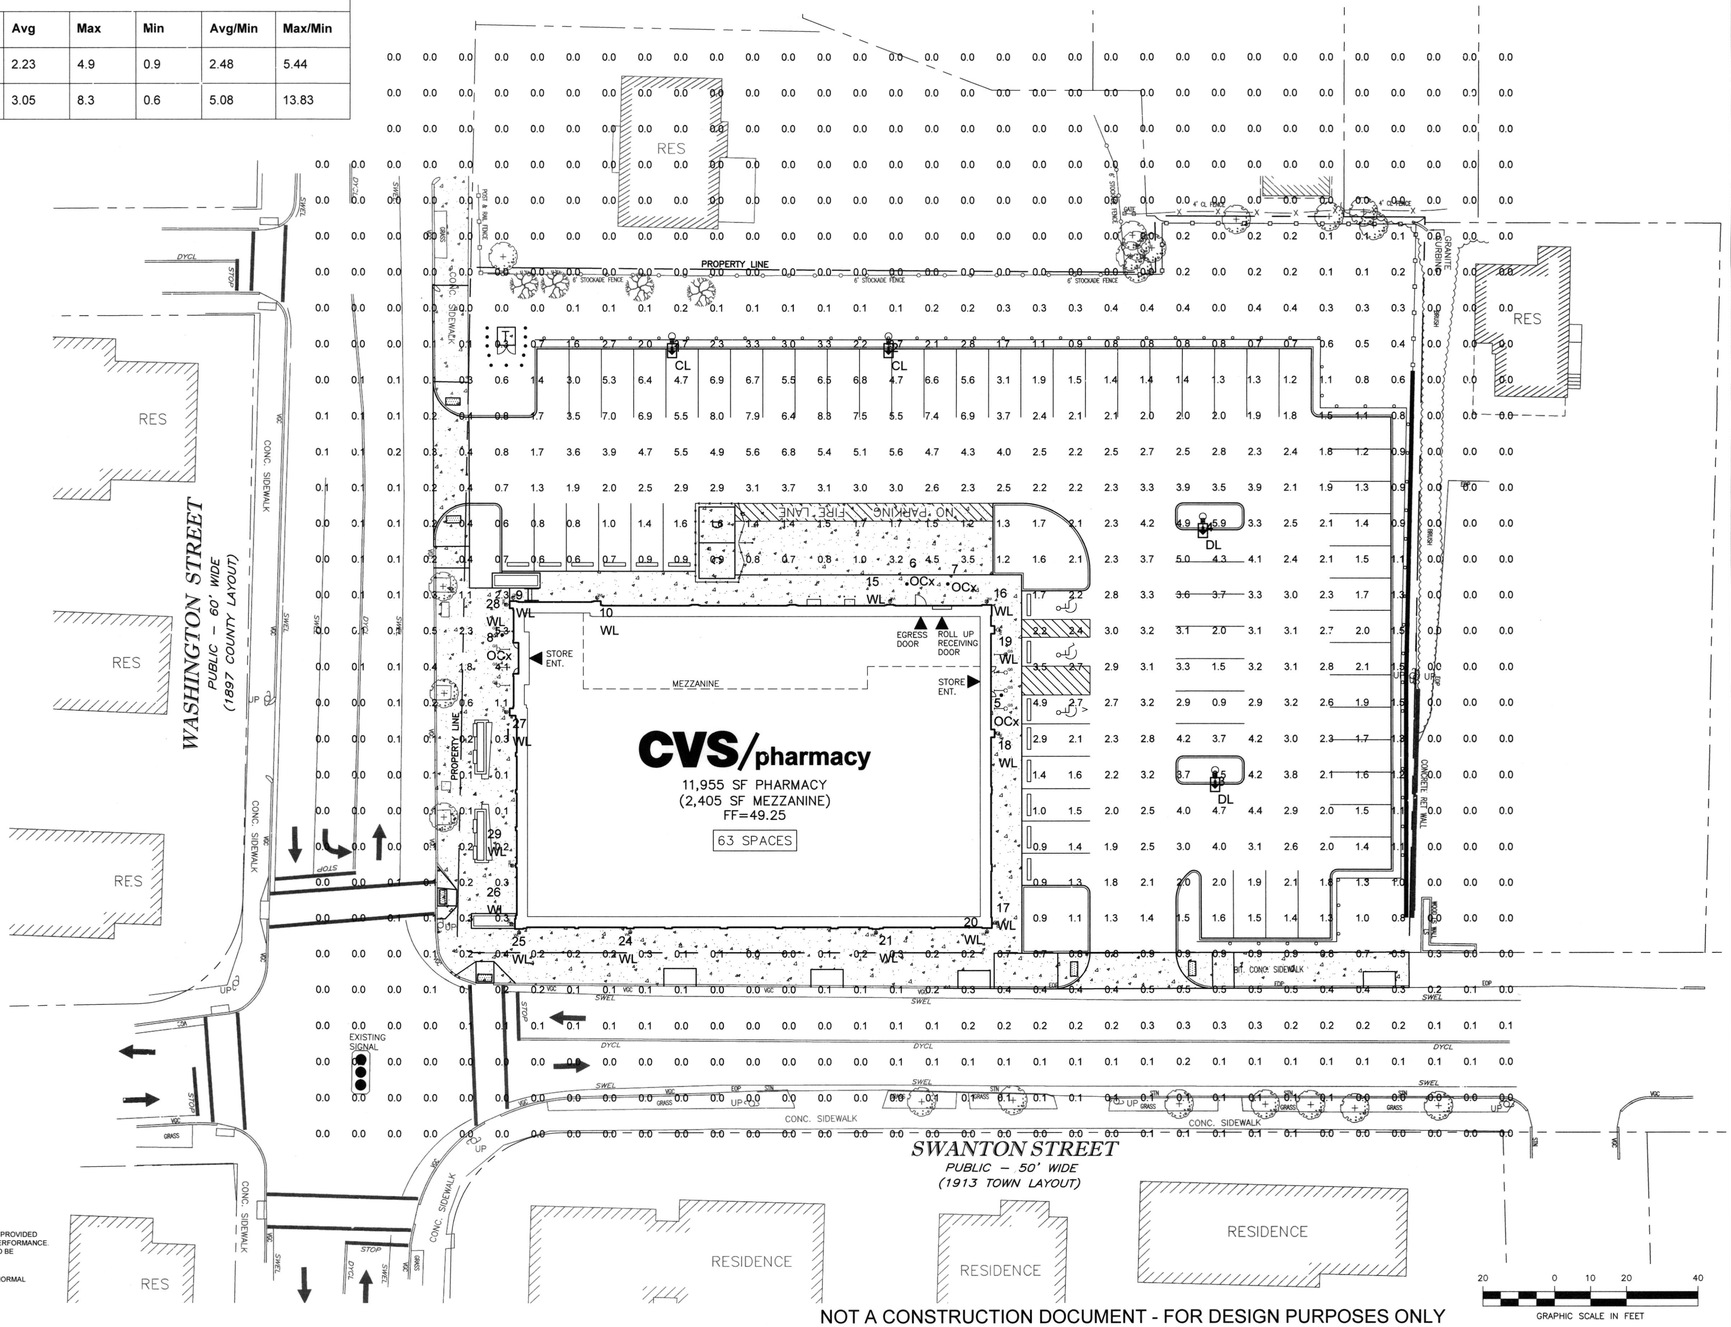

NOT A CONSTRUCTION DOCUMENT - FOR DESIGN PURPOSES ONLY

CVS pharmacy

11,955 SF PHARMACY WITH NO DRIVE THRU

STORE NUMBER: 10129
WASHINGTON STREET AND
SWANTON STREET
WINCHESTER, MA
PROJECT TYPE: NEW CONSTRUCTION
DEAL TYPE: GROUND LEASE

CS PROJECT # 65348

HUBBELL
Hubbell Lighting, Inc.
701 MILLENNIUM BLVD
GREENVILLE, SC
29607

CIVIL ENGINEER:
RJO'CONNELL & ASSOCIATES, INC.
CIVIL ENGINEERS, SURVEYORS
& LAND PLANNERS
80 MONTVALE AVE
STONEHAM, MA 02180
PHONE: 781-279-0180
FAX: 781-279-0173

DEVELOPER:
GBC
GERSHMAN BROWN CROWLEY INC.
GERSHMAN BROWN CROWLEY, INC.
14 BREAKNECK HILL RD, SUITE 101
LINCOLN, RI 02865
TEL (401) 721-1605
PROJECT CONTACT: PAUL BECK

SEAL:

REVISIONS:

REVISED PER TOWN COMMENTS	1/24/2013
SUBMIT TO ZBA FOR SITE PLAN APPROVED	2/15/2013
REVISED PER TOWN COMMENTS	5/06/2013
REVISED PER TOWN COMMENT LETTER	5/29/2013

PROJECT MANAGER:	JSK
DRAWING BY:	KPM
REVIEWED BY:	JSK/MJW
DATE:	10/05/2012
JOB NUMBER:	11071

TITLE:
PHOTOMETRICS PLAN

SHEET NUMBER:
C-10

COMMENTS:
NOT FOR CONSTRUCTION

Drawing name: G:\CVS\Projects\MA\Winchester\Washington Street and Swanton\Main\11071_PHOTOMETRICS 2.dwg
May 28, 2013 - 12:41pm