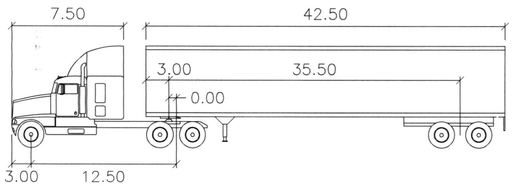

WB–50

	FEET		
TRACTOR WIDTH	: 8.00	LOCK TO LOCK TIME	: 6.0
TRAILER WIDTH	: 8.50	STEERING ANGLE	: 17.7
TRACTOR TRACK	: 8.00	ARTICULATING ANGLE	: 70.0
TRAILER TRACK	: 8.50		

WB–50 DIMENSIONAL DETAIL

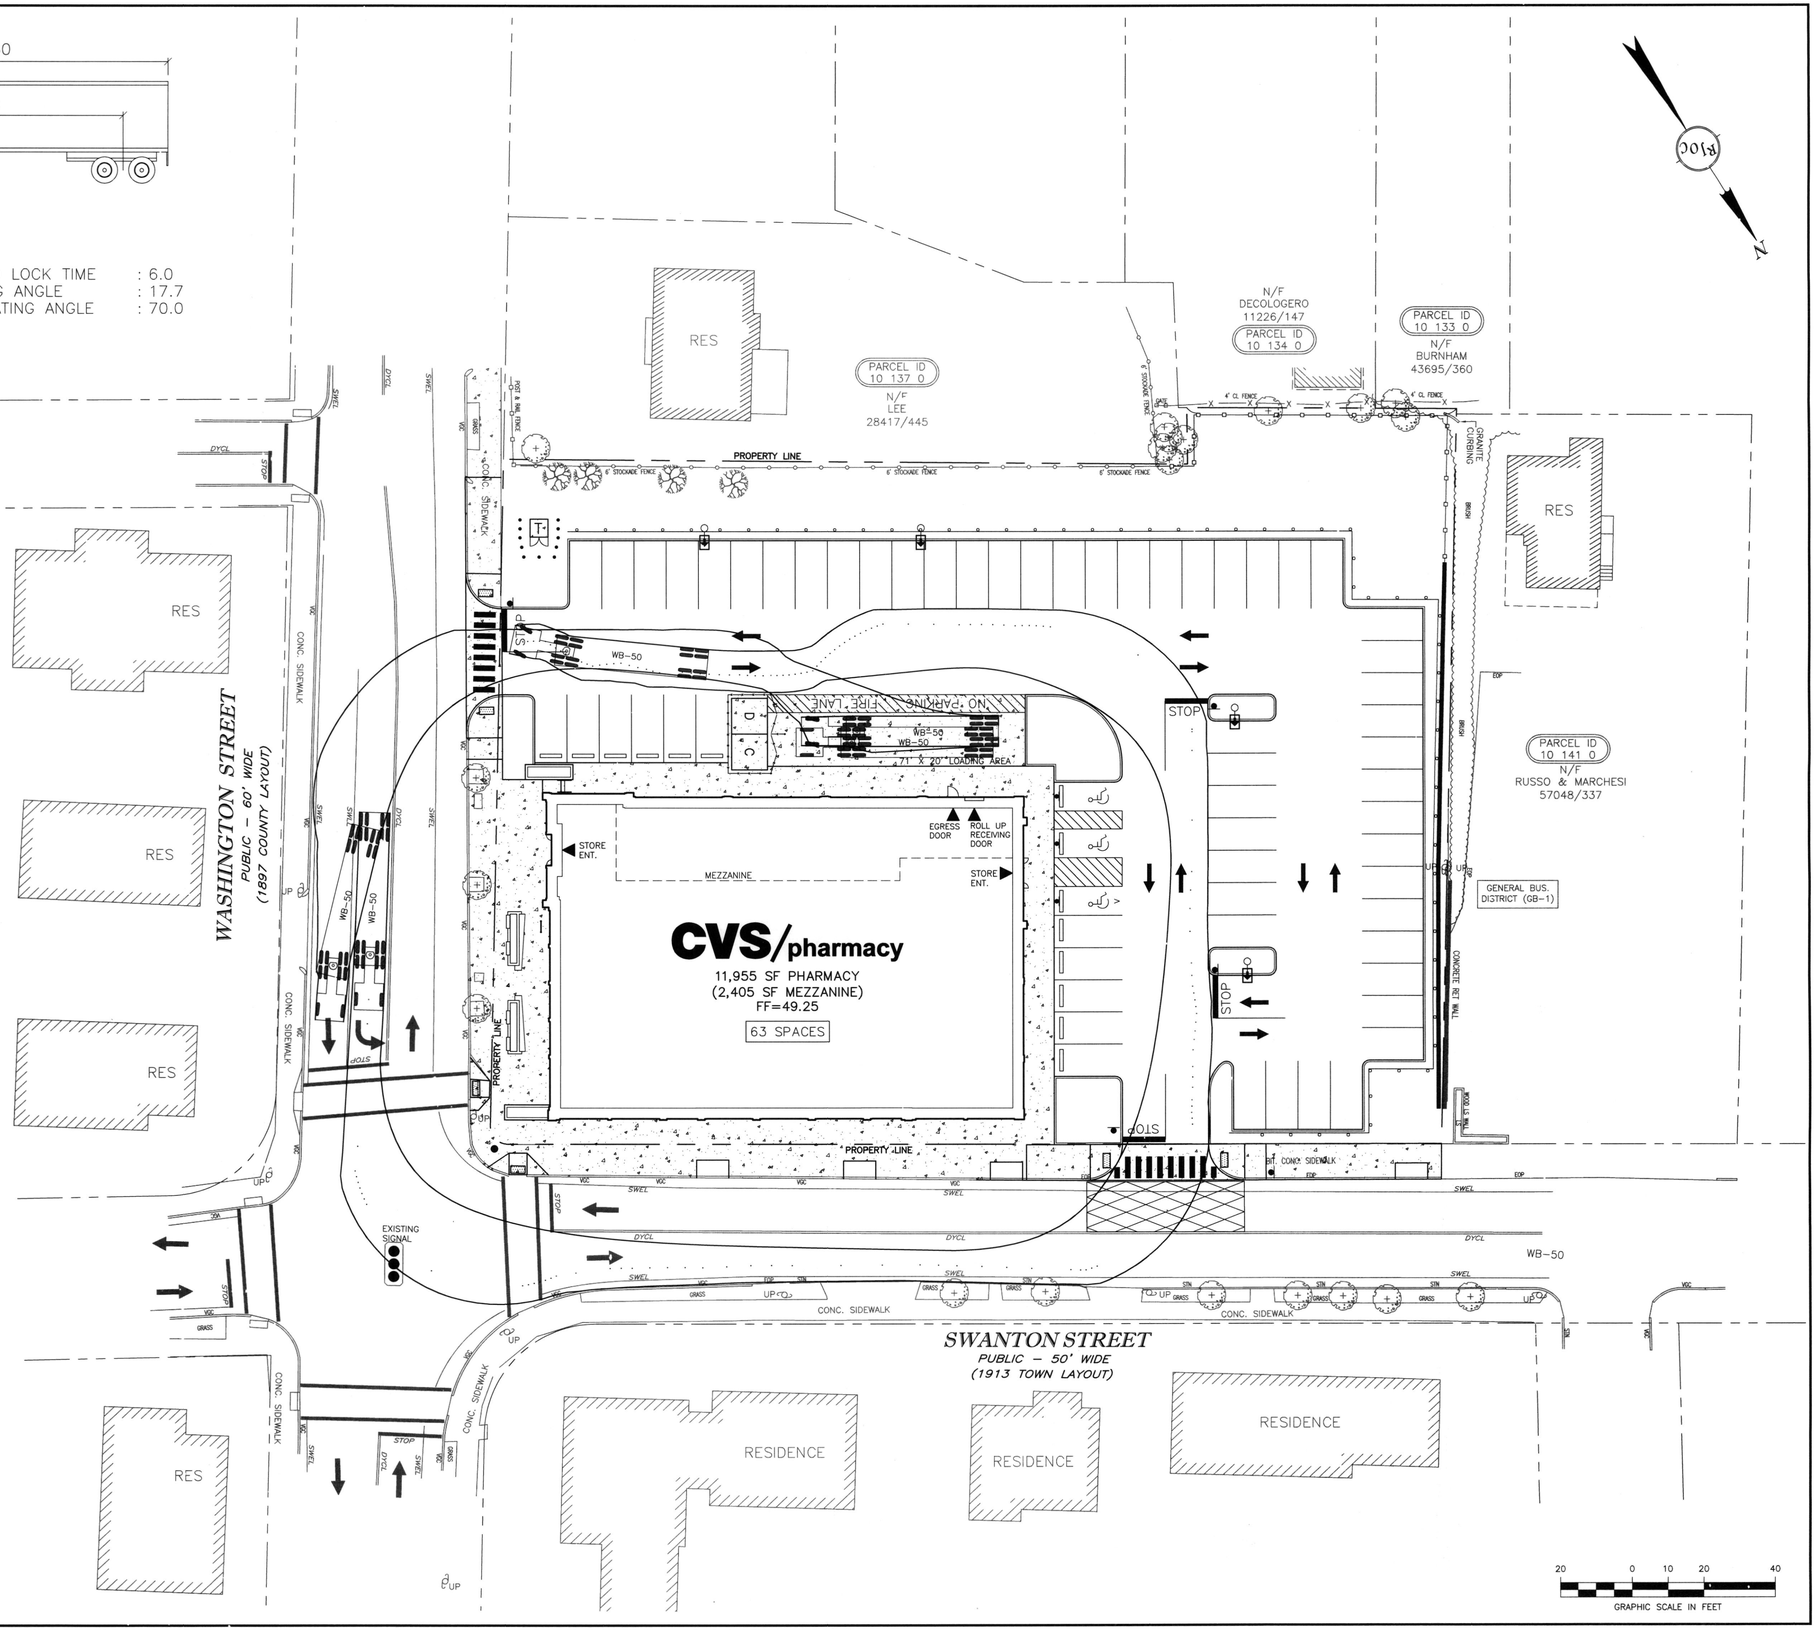

Drawing name: G:\CIVIL\Projects\MA\Winchester\Washington Street and Swanton\Main\11071_Truck Turning Detail.dwg
May 24, 2013 - 1:12pm

CVS pharmacy

11,955 SF PHARMACY WITH NO DRIVE THRU

STORE NUMBER: 10129
WASHINGTON STREET AND
SWANTON STREET
WINCHESTER, MA
PROJECT TYPE: NEW CONSTRUCTION
DEAL TYPE: GROUND LEASE

CS PROJECT # 65348

CIVIL ENGINEER:
RJO'CONNELL & ASSOCIATES, INC.
CIVIL ENGINEERS, SURVEYORS
& LAND PLANNERS
80 MONTVALE AVE
STONEHAM, MA 02180
PHONE: 781-279-0180
FAX: 781-279-0173

DEVELOPER:
GBC
GERSHMAN BROWN CROWLEY INC.
GERSHMAN BROWN CROWLEY, INC.
14 BREAKNECK HILL RD, SUITE 101
LINCOLN, RI 02865
TEL (401) 721-1605
PROJECT CONTACT: PAUL BECK

SEAL:
COMMONWEALTH OF MASSACHUSETTS
BRIAN P. DUNDON
CIVIL
No. 41505
REGISTERED PROFESSIONAL ENGINEER
5-29-13

REVISIONS:

REVISED PER TOWN COMMENTS	1/24/2013
SUBMIT TO ZBA FOR SITE PLAN APPROVED	2/15/2013
REVISED PER TOWN COMMENTS	5/06/2013
REVISED PER TOWN COMMENT LETTER	5/29/2013

PROJECT MANAGER:	JSK
DRAWING BY:	KPM
REVIEWED BY:	JSK/MJW
DATE:	10/05/2012
JOB NUMBER:	11071

TITLE:
TRUCK TURNING DETAIL

SHEET NUMBER:
C-11

COMMENTS:
NOT FOR CONSTRUCTION