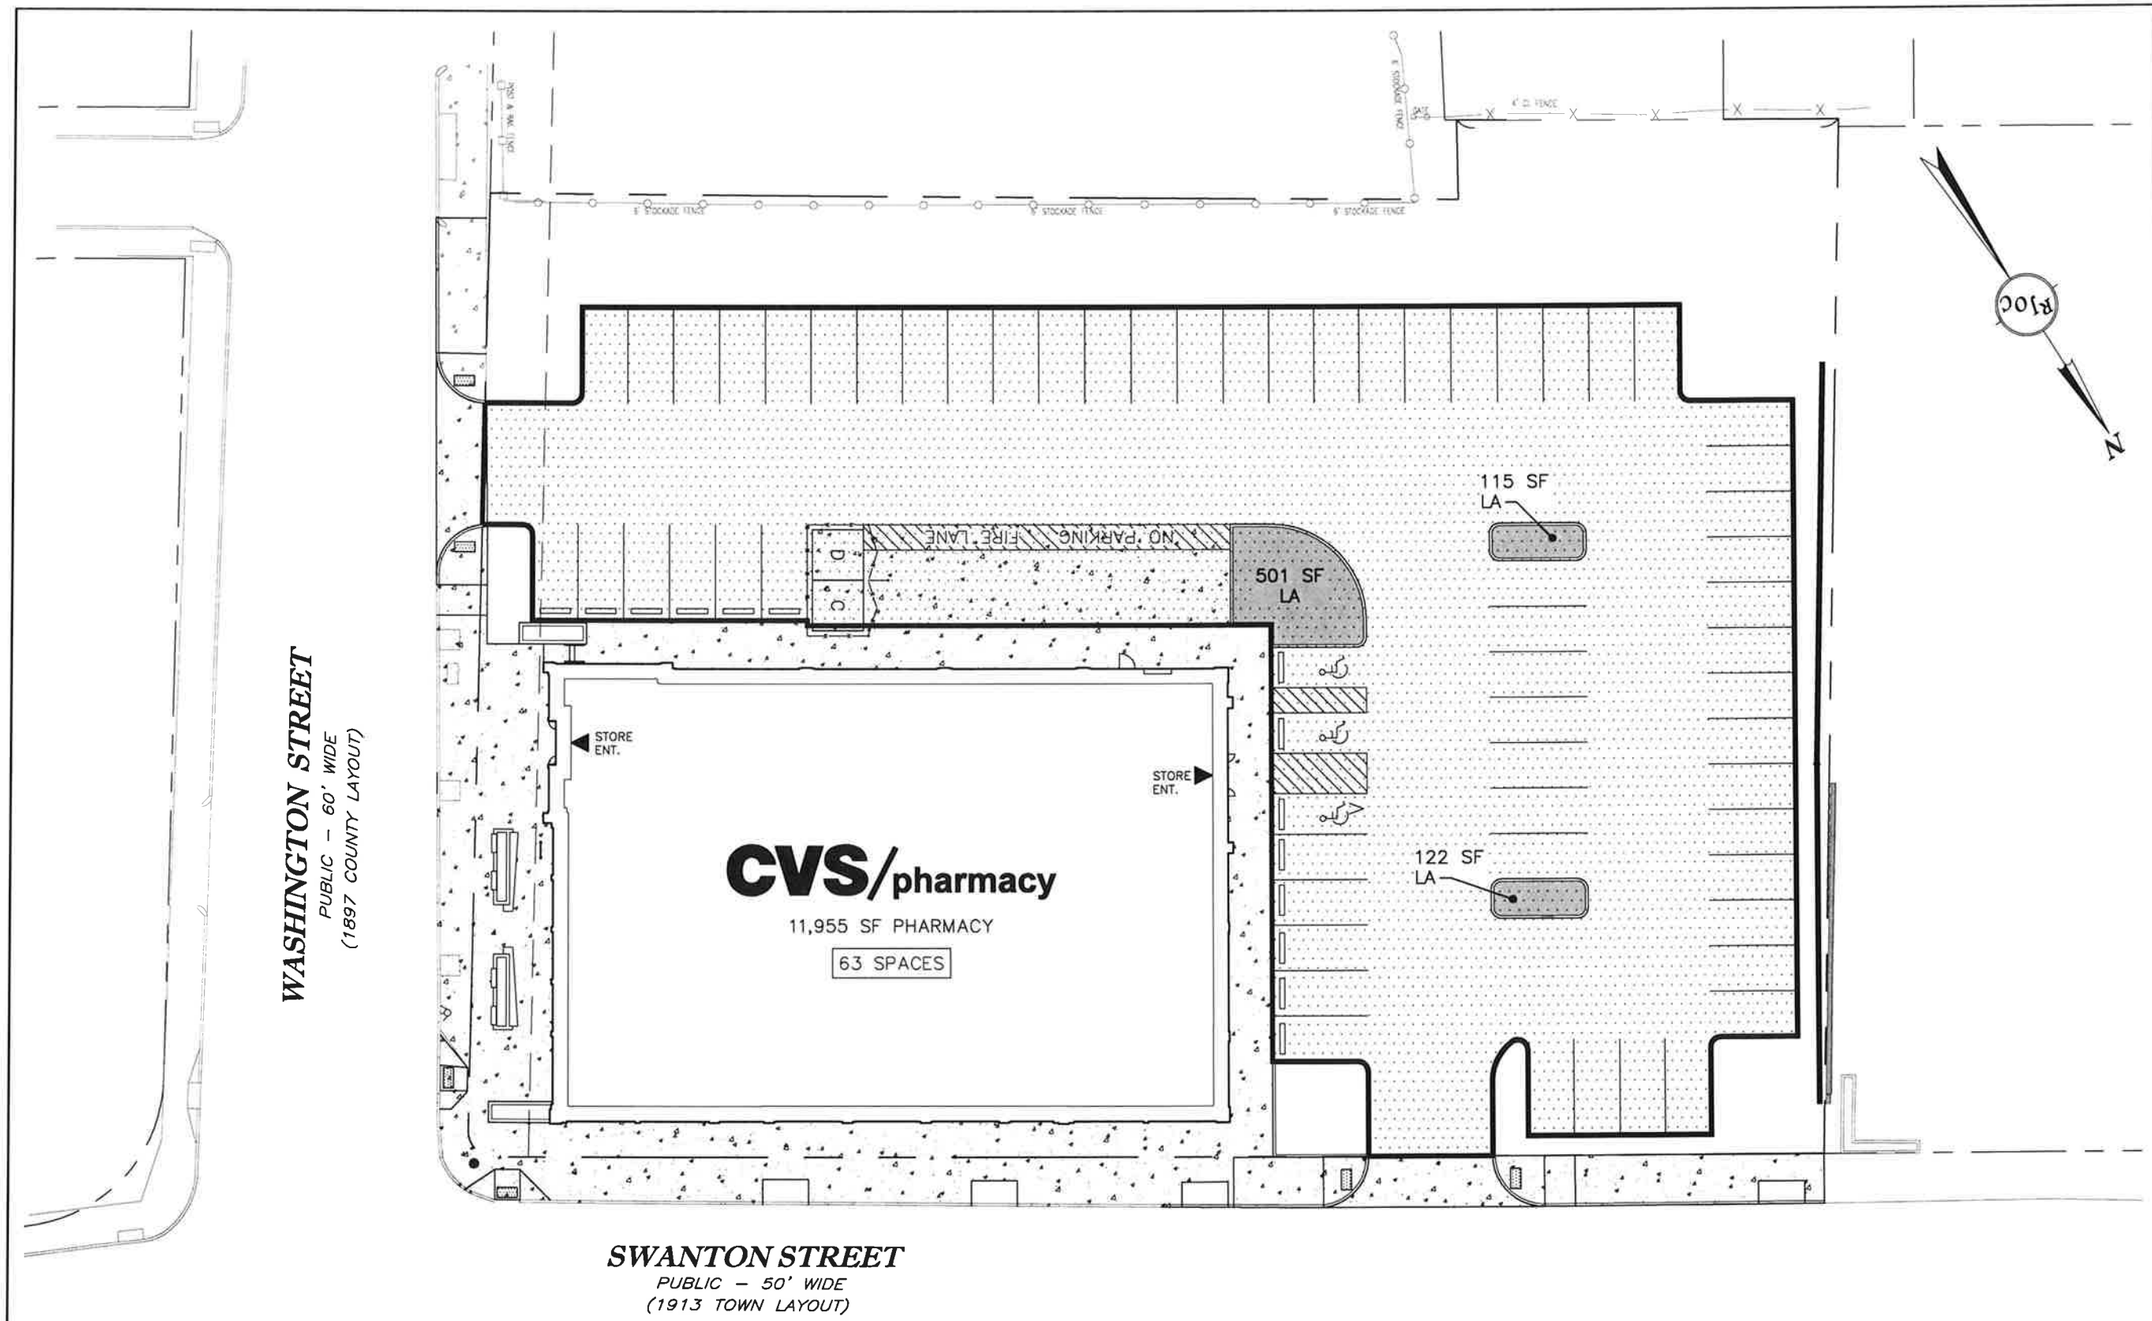


APPROXIMATE LIMITS OF PARKING LOT PAVEMENT AREA

INTERIOR LANDSCAPE AREA

## INTERIOR LANDSCAPE CALCULATION:

| | | |
|---|---|---|
| PARKING LOT LANDSCAPE AREA | = | 738 SF |
| PARKING LOT AREA | = | 25,000 SF |
| % INTERIOR LANDSCAPING | = | 3% PROVIDED |
| % INTERIOR LANDSCAPING REQUIRED PER ZONING | = | 2% PROVIDED |

| No. | Revision | Date |
|---|---|---|
| | | |

| | |
|---|---|
| Designed by: | BPD |
| Drawn by: | KPM |
| Checked by: | BPD |
| Scale: | 1"=30' |
| Date: | 05/29/2013 |

Prepared For:

GBC
GERSHMAN BROWN CROWLEY INC

GERSHMAN BROWN CROWLEY, INC.
14 BREAKNECK HILL RD, SUITE 101
LINCOLN, RI 02865
TEL (401) 721-1605
PROJECT CONTACT: PAUL BECK

Prepared By:

RJO'CONNELL & ASSOCIATES, INC.
CIVIL ENGINEERS, SURVEYORS & LAND PLANNERS
80 MONTVALE AVE
STONEHAM, MA 02180
781-279-0180 FAX 781-279-0173

Project Name:

**CVS/pharmacy**
**STORE #10129**
**WINCHESTER, MA**

Drawing Name:

**INTERIOR LANDSCAPE AREA EXHIBIT PLAN**

Drawing No.:

**EXH-1**

Project No.: 11071

Copyright © 2013 by R.J. O'Connell & Associates, Inc.

Drawing name: G:\CVS\Projects\MA\Winchester\Washington Street and Swanton\Exhibits\EXH-28.dwg
May 30, 2013 – 9:48am