PARKING/RECEIVING

WASHINGTON ST

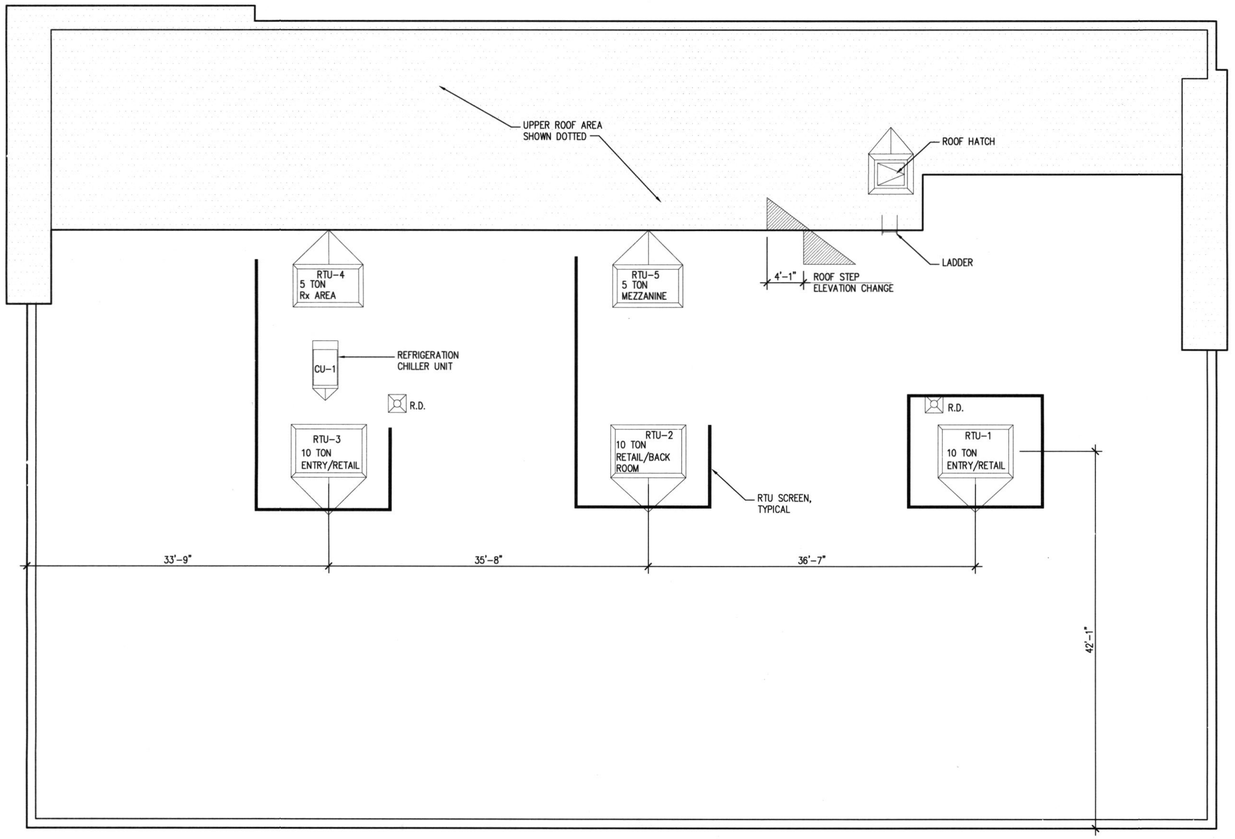


1 A-2.1 ROOF PLAN
1/8" = 1'-0"

SWANTON ST

PARKING/ENTRY

**CVS pharmacy®**

STORE NUMBER: 10129
WASHINGTON ST & SWANTON ST
WINCHESTER, MA
PROJECT TYPE: FFS
DEAL TYPE: NEW
CS PROJECT NUMBER: 65348


BKA Architects, Inc.
Architecture + Interiors
142 Crescent Street
Brockton, MA 02302
tel : 508.583.5603
fax : 508.584.2914
e-mail : bka@bkaarchs.com


DEVELOPER:
GBC
GERSHMAN BROWN CROWLEY INC.
14 BREAKNECK HILL ROAD
SUITE 101
LINCOLN, RI
PH: 401-721-1607
FAX: 401-721-1601

SEAL:

REVISIONS:

DRAWING BY: KLP
DATE: 6/12/13
JOB NUMBER: 211242
TITLE: PRELIMINARY ROOF PLAN
SHEET NUMBER: A-2.1

PRELIMINARY


Copyright © 2013 by BKA Architects, Inc. The architectural plans, drawings, designs, specifications and other arrangements on this sheet are and shall remain the property of BKA Architects, Inc. No part thereof shall be copied, disclosed to others, or used in connection with any work or project, other than the specified project for which they have been prepared and developed, without the express knowledge and written consent of BKA Architects, Inc.