Conceptual Improvement Plan
Cambridge Street (Route 3) at Wainwright Road

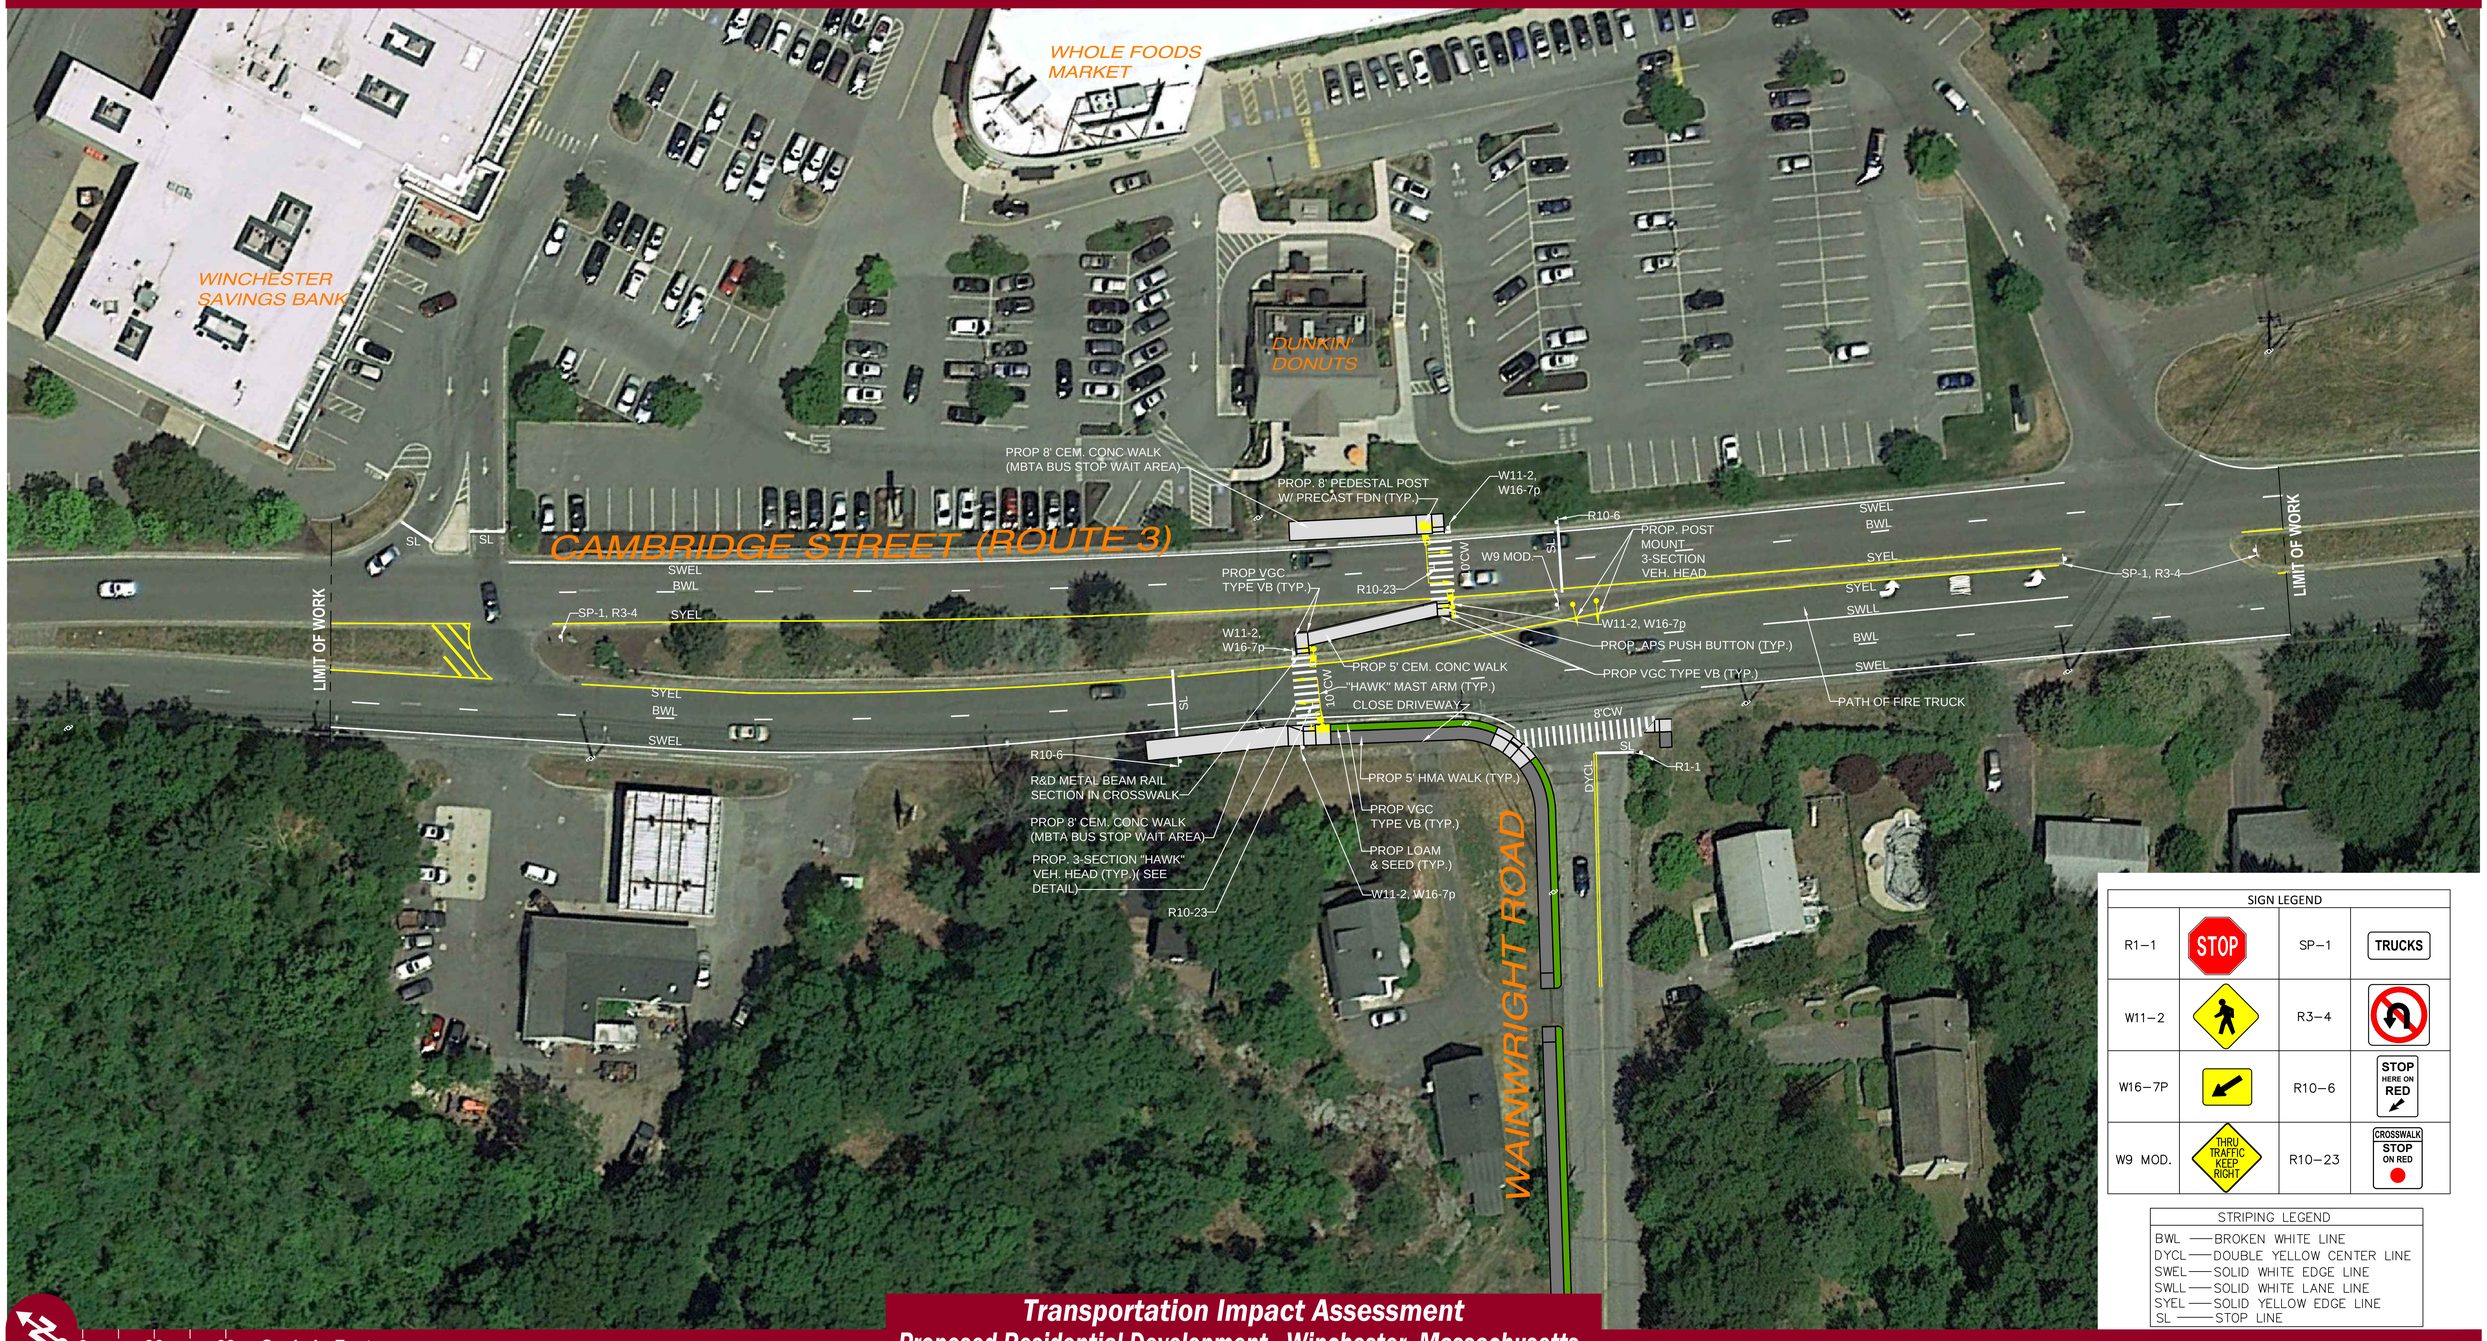

SIGN LEGEND			
R1-1	STOP	SP-1	TRUCKS
W11-2		R3-4	
W16-7P		R10-6	STOP HERE ON RED
W9 MOD.	THRU TRAFFIC KEEP RIGHT	R10-23	CROSSWALK STOP ON RED

STRIPING LEGEND	
BWL	BROKEN WHITE LINE
DYCL	DOUBLE YELLOW CENTER LINE
SWEL	SOLID WHITE EDGE LINE
SWLL	SOLID WHITE LANE LINE
SYEL	SOLID YELLOW EDGE LINE
SL	STOP LINE

0 30 60 Scale in Feet

Transportation Impact Assessment
Proposed Residential Development - Winchester, Massachusetts

Vanasse & Associates, Inc.
Transportation Engineers & Planners
35 New England Business Center Drive Andover, Massachusetts 01810 - Suite 140 V 978.474.8800 WWW.RDVA.COM

Copyright © 2015 by VAI. All Rights Reserved.