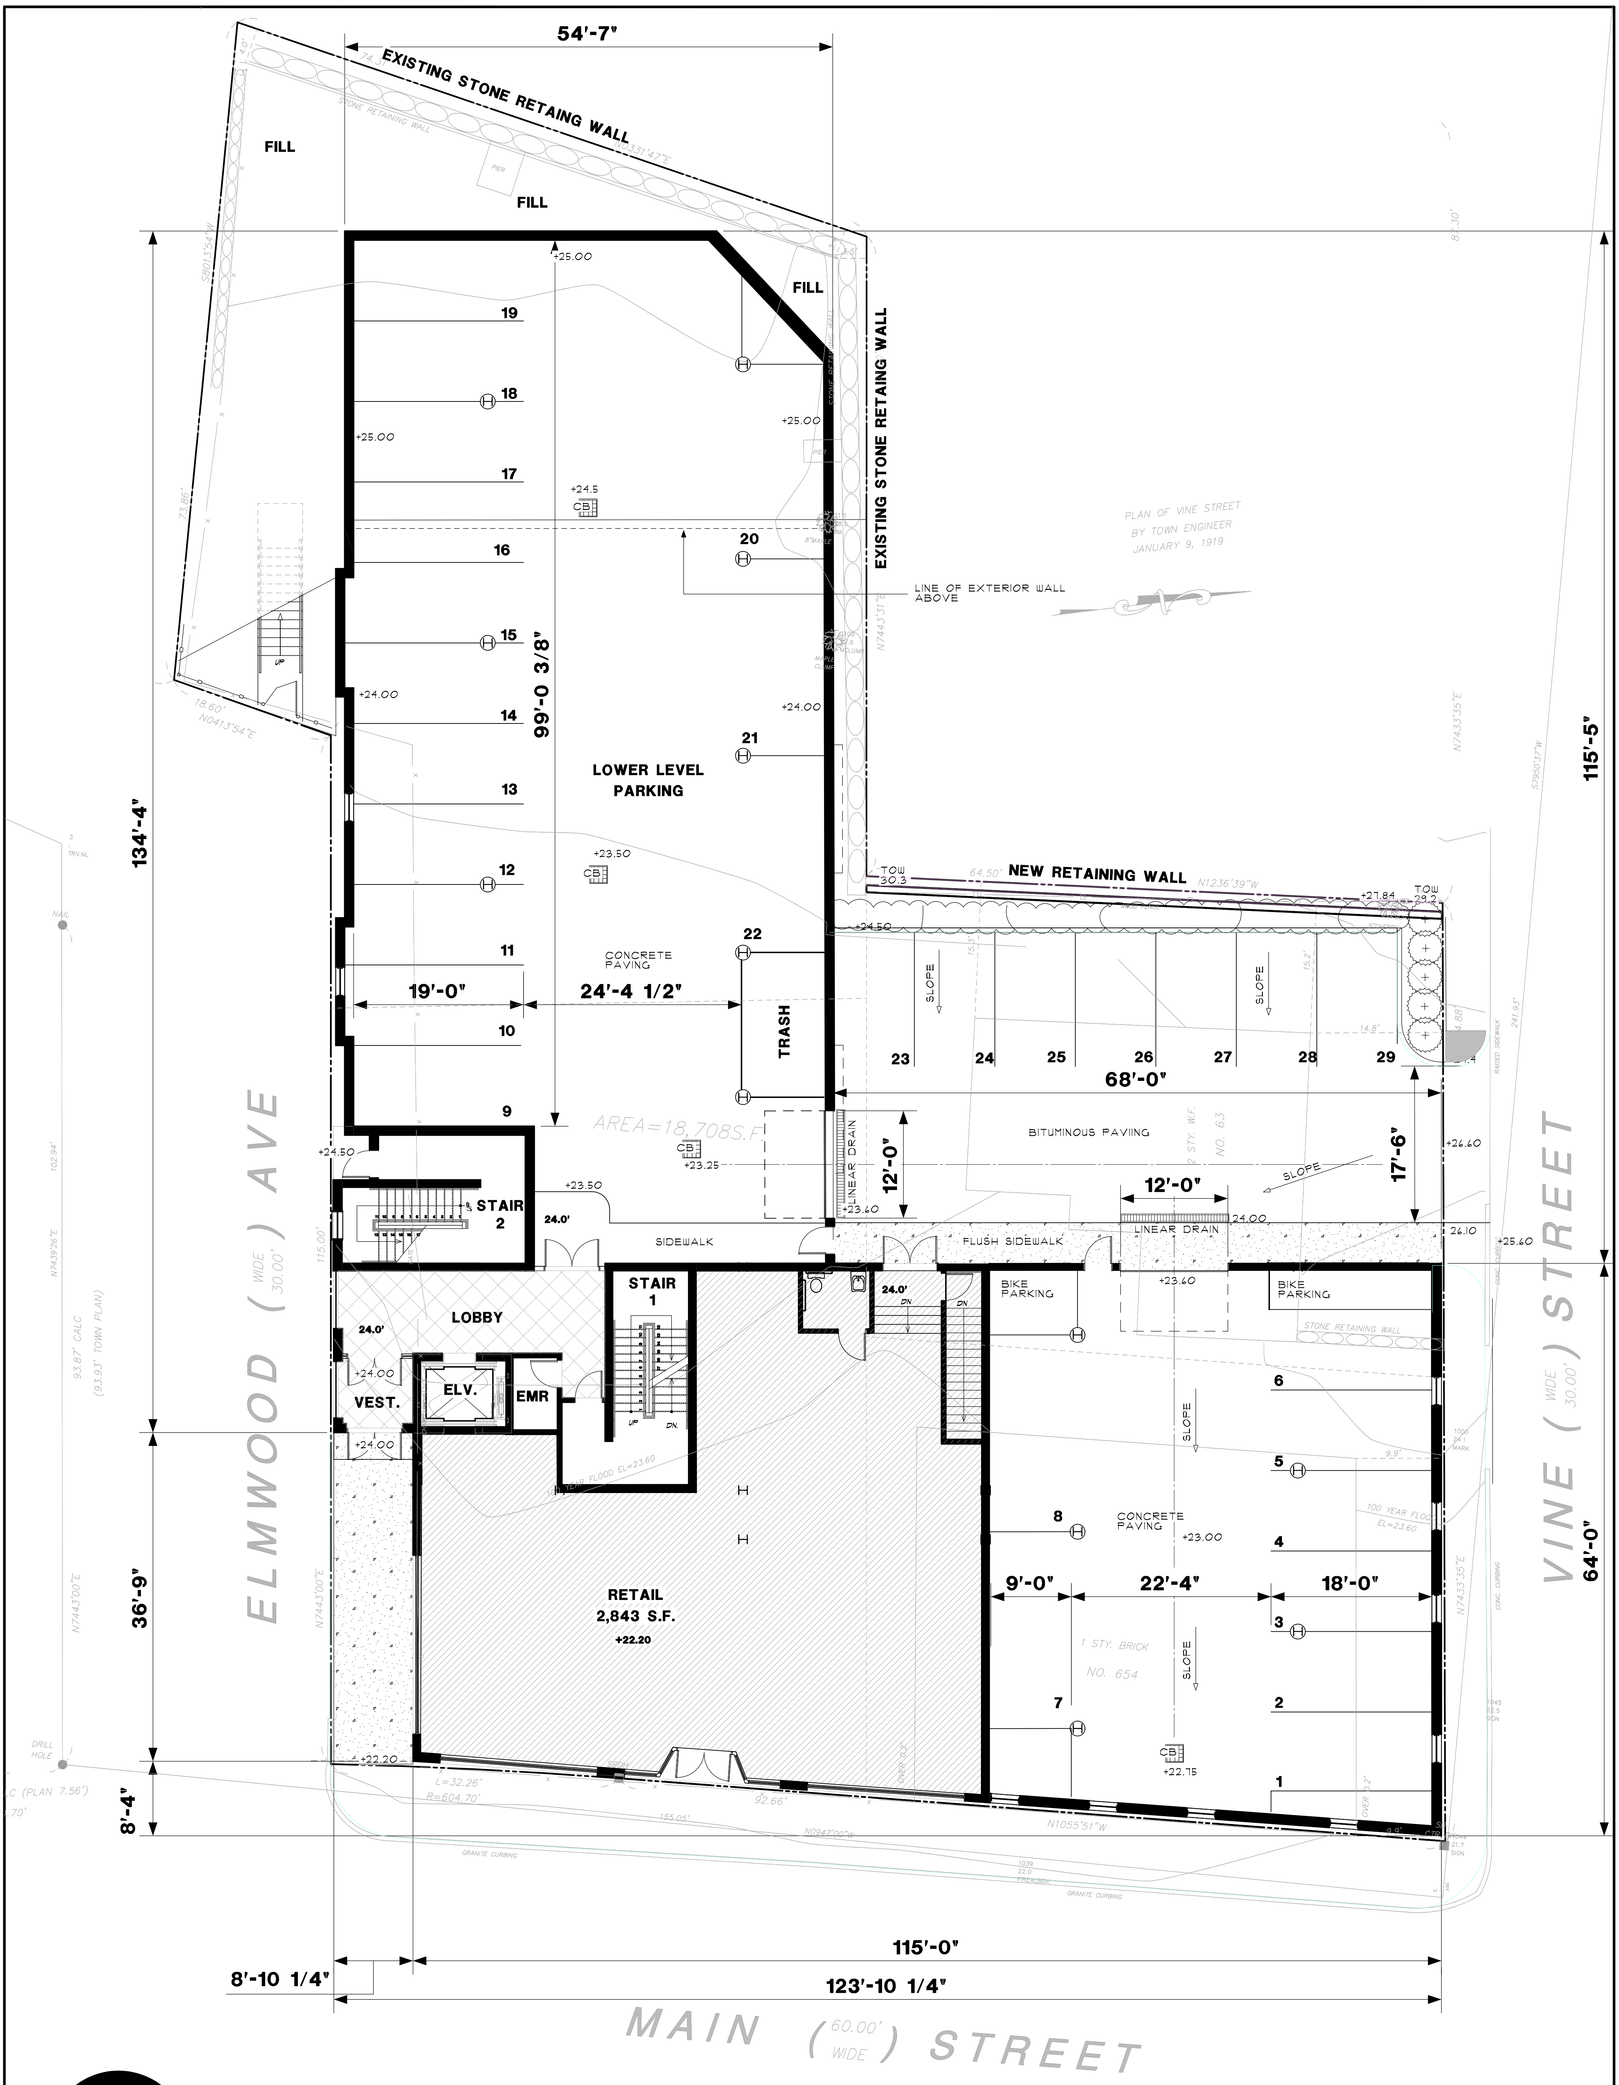

GROUND LEVEL PLAN

BUILDING S.F. = 13,258 S.F.
F.A.R. EXEMPT = 9,238 S.F.

0 10 20 40

SCALE: 1/8"=1'-0"

GRADE LEVEL PLAN

DRAWING DESCRIPTION

HARRISON MULHERN ARCHITECTS
611 Main Street Suite 300
Winchester, MA 01890
v. 781-729-3700 f. 781-729-3672
email: cmulhern@hmarchitects.com

SEAVER CONSTRUCTION
MIXED USE DEVELOPMENT
654 Main Street
Winchester, MA 01890

REVISIONS:

LIC. NO. 6710

A1.1

08.30.18

COPYRIGHT 2018 HARRISON MULHERN ARCHITECTS