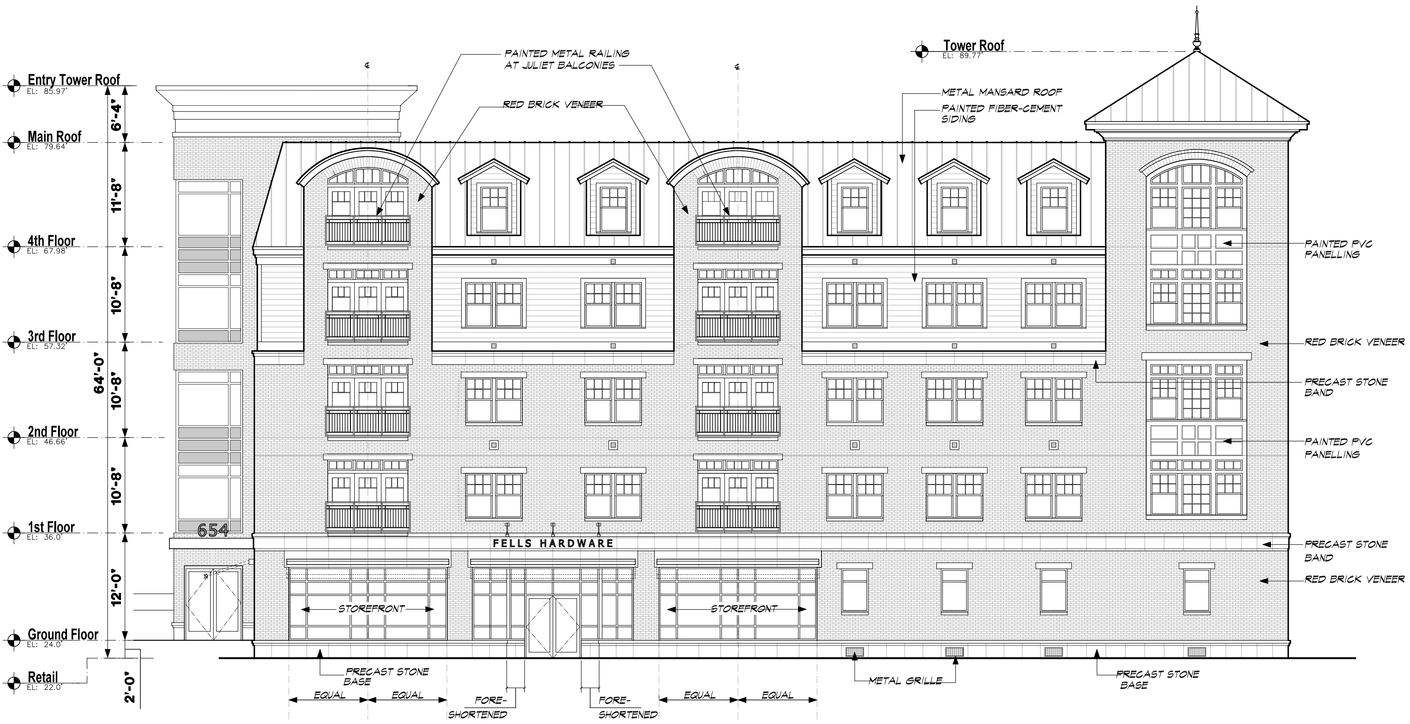

MAIN STREET ELEVATION

1/8" = 1'-0"

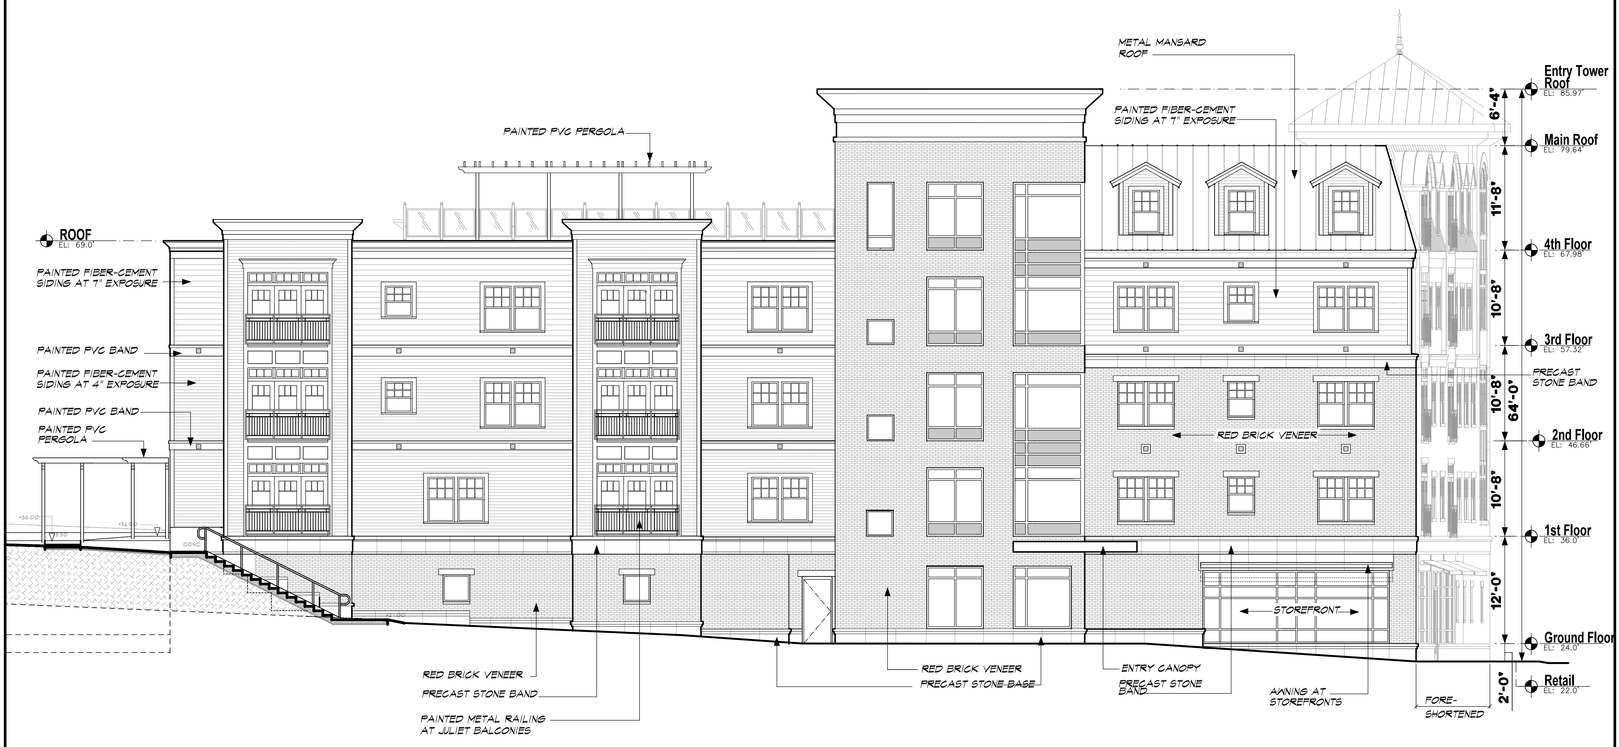

ELMWOOD AVE. ELEVATION

1/8" = 1'-0"

0 10 20 40

SCALE: 1/8" = 1'-0"

COPYRIGHT 2018 HARRISON MULHERN ARCHITECTS

MAIN STREET ELEVATION

ELMWOOD AVENUE ELEVATION

DRAWING DESCRIPTION

HARRISON MULHERN ARCHITECTS
611 Main Street Suite 300
Winchester, MA 01890
v. 781-729-3700 f. 781-729-3672
email: cmulhern@hmarchitects.com

SEAVER CONSTRUCTION
MIXED USE DEVELOPMENT
654 Main Street
Winchester, MA 01890

REVISIONS:

LIC. NO. 6710

A2.1

08.30.18

P:\COMFELLS SITES\DSHEET_A2.1.AEC

PLOT SCALE: 1/8" = 1'-0" 8/29/2018 4:14 PM