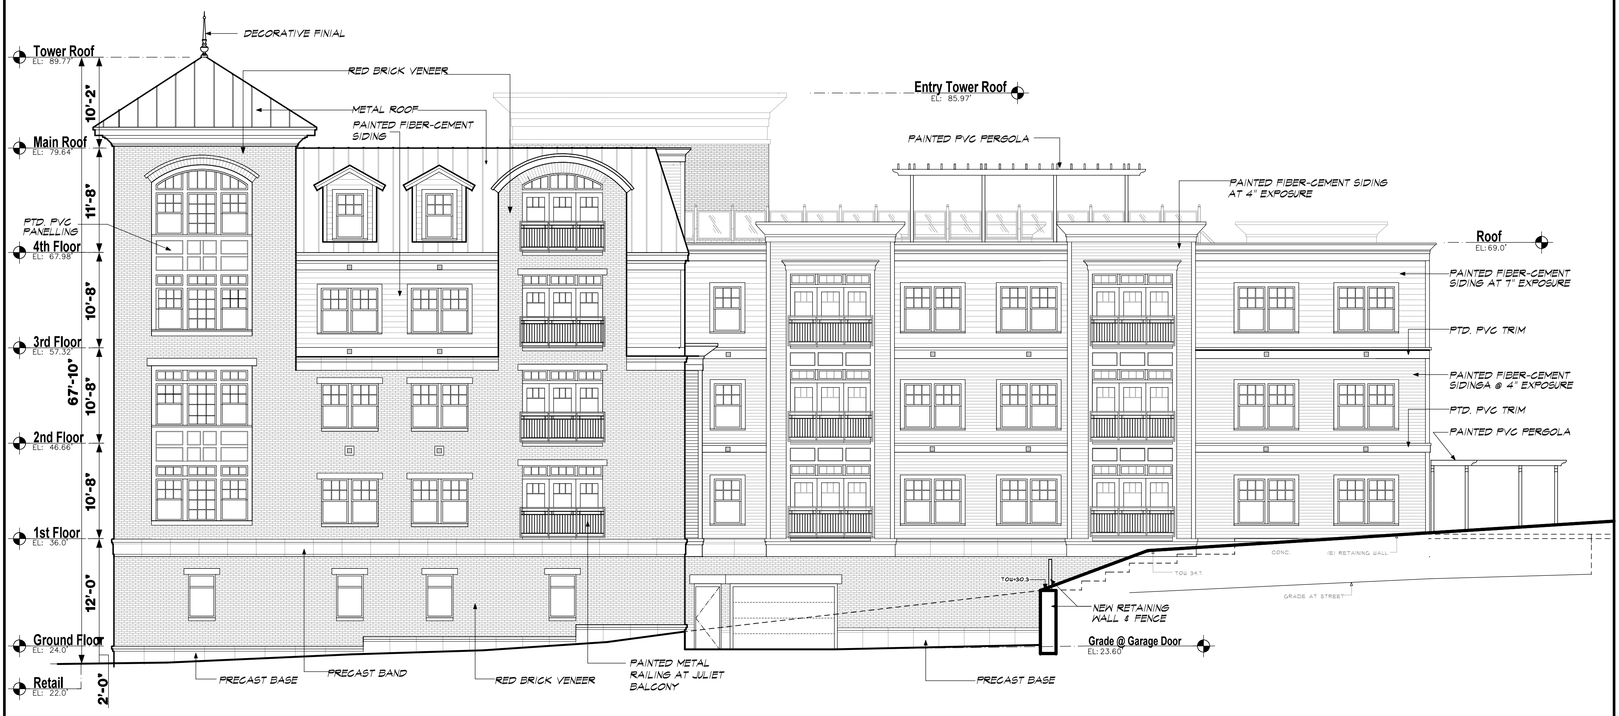

VINE STREET ELEVATION

1/8" = 1'-0"

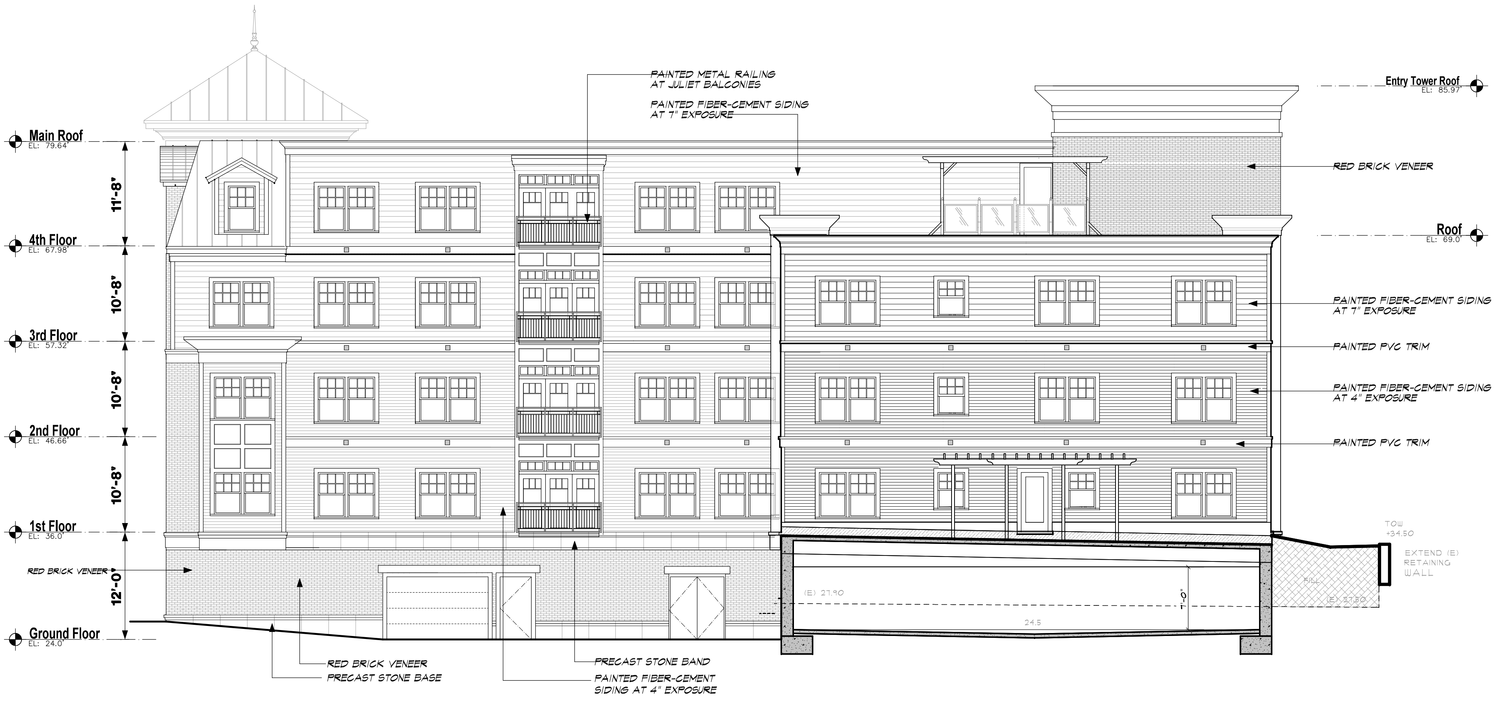

REAR ELEVATION

1/8" = 1'-0"

0 10 20 40

SCALE: 1/8" = 1'-0"

COPYRIGHT 2018 HARRISON MULHERN ARCHITECTS

VINE STREET ELEVATION

REAR ELEVATION

DRAWING DESCRIPTION

HARRISON MULHERN ARCHITECTS
611 Main Street Suite 300
Winchester, MA 01890
v. 781-729-3700 f. 781-729-3672
email: cmulhern@hmarchitects.com

SEAVER CONSTRUCTION
MIXED USE DEVELOPMENT
654 Main Street
Winchester, MA 01890

REVISIONS:

LIC. NO. 6710

A2.2

08.30.18

P:\COMPELLS SITES\SHEET_A2.2.AEC

PLOT SCALE: 1/8" = 1'-0" 8/24/2018 4:04 PM