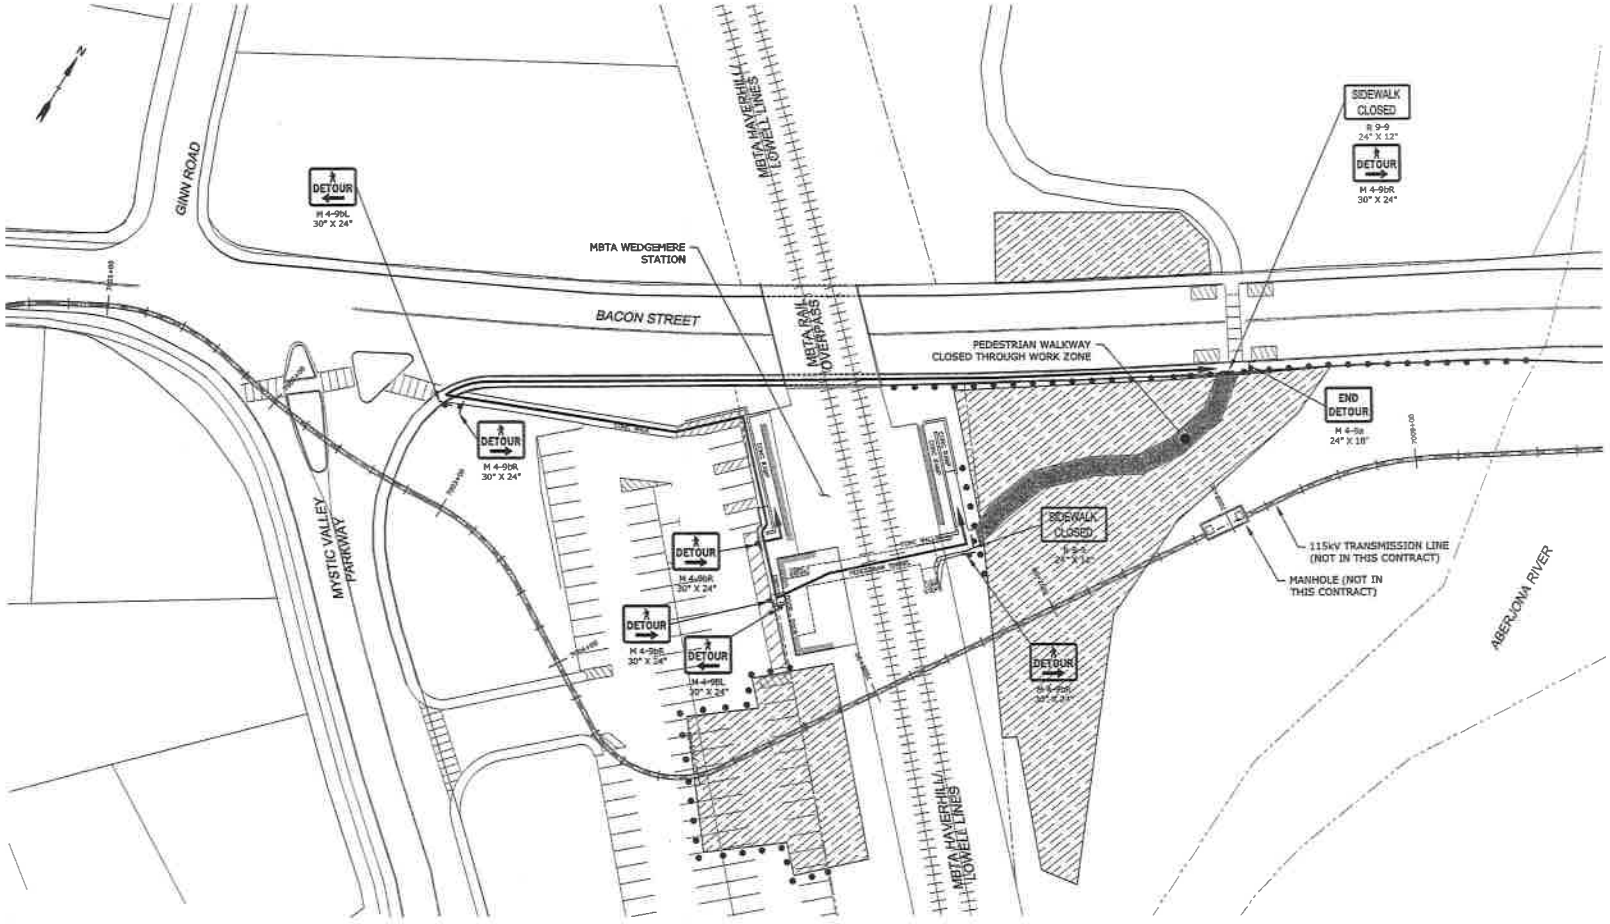

LEGEND

- SIGN
- TYPE III BARRICADE
- CLOSED PEDESTRIAN WALKWAY
- PROPOSED WORK ZONE AND STAGING AREA
- CONCRETE WALL
- PEDESTRIAN DETOUR ROUTE
- MBTA RIGHT OF WAY
- PLASTIC DRUM

NOTES

1. ALL TRAFFIC CONTROL DEVICE DESIGNS AND APPLICATIONS SHALL CONFORM TO THE CURRENT EDITION OF THE MANUAL ON UNIFORM TRAFFIC CONTROL DEVICES (MUTCD), AS REVISED.
2. TEMPORARY TRAFFIC DEVICES SHALL BE IN PLACE PRIOR TO THE START OF ANY WORK.
3. TYPE III BARRICADE PIPE SHALL BE WHITE, WITH JOINTS FREE TO SEPARATE UPON VEHICLE IMPACT. SANDBAGS SHALL BE USED TO WEIGH DOWN BARRICADE. PANELS SHALL BE 12"x48" WITH ORANGE AND WHITE TYPE IV REFLECTORIZED SHEETING CONFORMING TO MASSDOT M9.30.0.
4. DRUM MATERIAL MUST BE APPROVED UV RESISTANT, LOW DENSITY, IMPACT RESISTANT, LINEAR POLYETHYLENE (OR APPROVED EQUIVALENT). DRUM SHALL BE 36" IN HEIGHT HAVING A MINIMUM WALL THICKNESS OF 3/32" AND A MINIMUM DIAMETER OF 18". SHEETING SHALL BE APPROVED ORANGE AND WHITE TYPE IV REFLECTORIZED SHEETING CONFORMING TO MASSDOT M9.30.0.
5. MAINTAIN THE PEDESTRIAN DETOUR ROUTE WHILE IT IS IN USE.
6. THE CONTRACTOR IS RESPONSIBLE FOR SECURITY AND ACCESS CONTROL MEASURES AROUND THE WORK SITE AND STAGING AREAS IN COMPLIANCE WITH PROJECT PERMITS & REQUIREMENTS. PLASTIC DRUMS ARE SHOWN TO COMPLY WITH GENERAL CONDITIONS, SECTION F.2 (PUBLIC SAFETY) OF THE DCR CONSTRUCTION ACCESS PERMIT. SITE FENCING AND OTHER NECESSARY PROTECTIONS ARE NOT SHOWN, BUT SHALL BE PROVIDED BY THE CONTRACTOR.

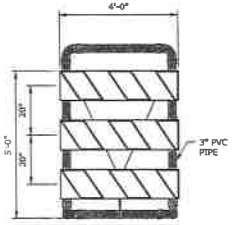

TYPE III BREAKAWAY BARRICADE

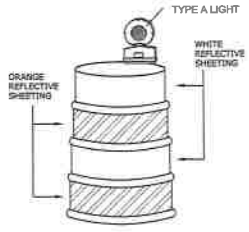

PLASTIC DRUMS

SCALE IN FEET 0 30' 60' GRAPHIC SCALE

Tighe&Bond
Engineers | Environmental Specialists

Mystic-Woburn Transmission Project MWRA Sewer Lining Project

EVERSOURCE ENERGY

WINCHESTER, MA

VERIFY SCALE
BAR IS 1 INCH ON ORIGINAL DRAWING
IF NOT ONE INCH ON THIS SHEET, ADJUST SCALES ACCORDINGLY

Mark	DATE	DESCRIPTION
0	9/22/2018	ISSUED FOR BID
PROJECT NO:		E0765-VEO
DATE:		09/21/2018
FILE:		Wedgemere Station TMP_NEW.dwg
DRAWN BY:		DWB
CHECKED:		ADF, MAS
APPROVED:		DBH, TOC

PEDESTRIAN DETOUR

SCALE: 1"=30'

FIGURE 3