1 ENLARGED SITE SECTION
3/16" = 1'-0"

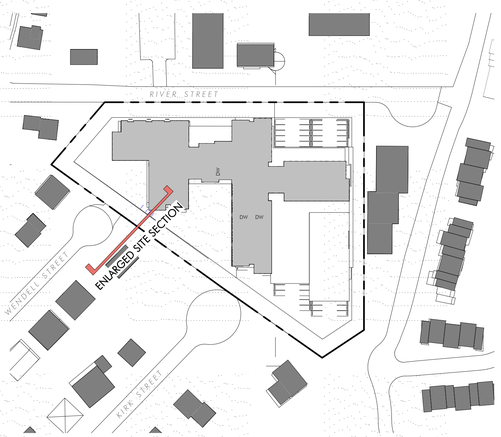

2 PERSPECTIVE KEY PLAN
1" = 100'-0"

ARCHITECT
EMBARC
60 K STREET, 3RD FLOOR
BOSTON, MA 02127
O: 617.766.8330
www.embarcstudio.com

OWNER
SLV RIVER STREET, LLC
252 HILLSIDE AVE. NEEDHAM, MA 02494

CONSULTANTS

19-35 RIVER ST
19-35 RIVER ST, WINCHESTER, MA 01890

COMPREHENSIVE PERMIT PLAN SET SUBMISSION

REVISIONS

MARK	ISSUE	DATE
1	PEER REVIEW REVISIONS	1/24/2020

REGISTERED ARCHITECT
DAYTAGMAN BROWN
NO. 20350
BOSTON
COMMONWEALTH OF MASSACHUSETTS

DRAWING INFORMATION

ISSUE:	COMPREHENSIVE PERMIT PLAN SET SUBMISSION
DATE:	JUNE 11, 2019
PROJECT #:	18032
SCALE:	As indicated

DRAWING TITLE
ENLARGED SITE SECTION

DRAWING NUMBER
A012

copyright: EMBARC STUDIO, LLC

ARCHITECT

EMBARC

60 K STREET, 3RD FLOOR
BOSTON, MA 02127
O: 617.766.8330
www.embarcstudio.com

OWNER

SLV RIVER STREET, LLC
252 HILLSIDE AVE. NEEDHAM, MA 02494

CONSULTANTS

19-35 RIVER ST

19-35 RIVER ST, WINCHESTER, MA 01890

COMPREHENSIVE PERMIT PLAN SET SUBMISSION

REVISIONS

MARK	ISSUE	DATE
1	PEER REVIEW REVISIONS	1/24/2020

REGISTERED ARCHITECT
DARTAGNAN BROWN
NO. 20350
BOSTON
MA
COMMONWEALTH OF MASSACHUSETTS

DRAWING INFORMATION

ISSUE: COMPREHENSIVE PERMIT PLAN SET SUBMISSION
DATE: JUNE 11, 2019
PROJECT #: 18032
SCALE: 1/16" = 1'-0"

DRAWING TITLE

5TH FLOOR PLAN

DRAWING NUMBER

A103

copyright: EMBARC STUDIO, LLC

C:\Users\driggs\Documents\18032_35 River St_SD_012420_driggs@embarcstudio.com.rvt
1/24/2020 5:01:42 PM

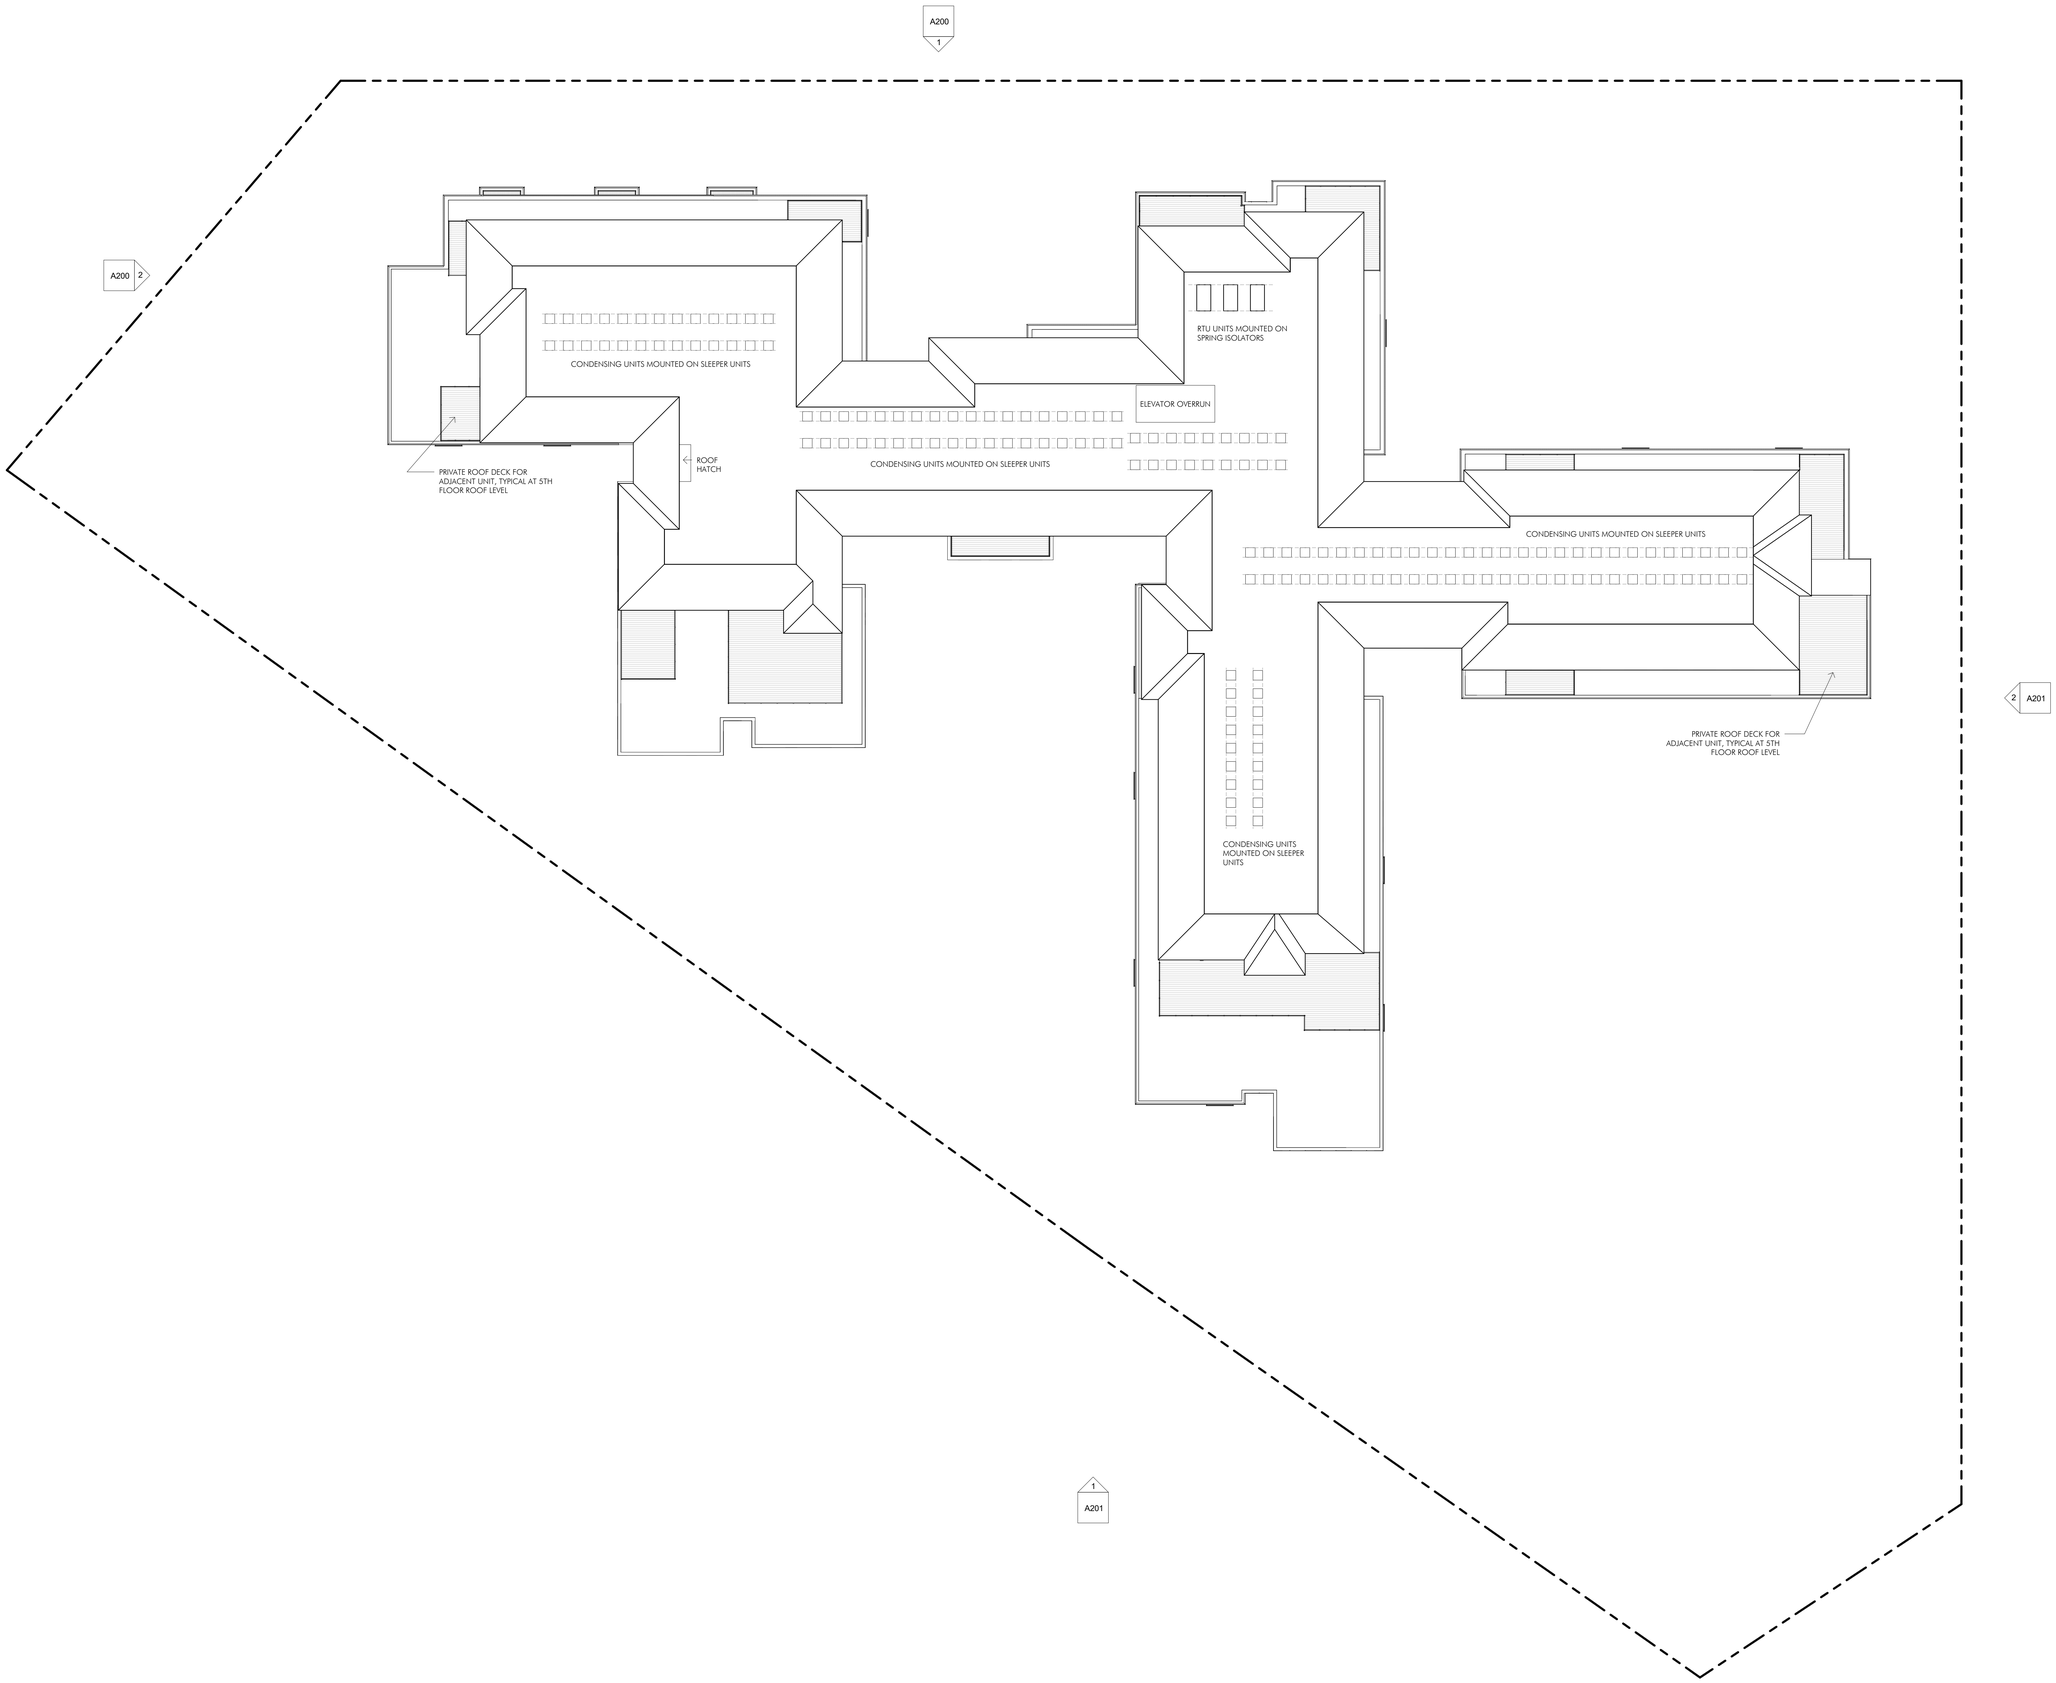

ARCHITECT
EMBARC
60 K STREET, 3RD FLOOR
BOSTON, MA 02127
O: 617.766.8330
www.embarcstudio.com

OWNER

SLV RIVER STREET, LLC
252 HILLSIDE AVE. NEEDHAM, MA 02494

CONSULTANTS

19-35 RIVER ST

19-35 RIVER ST, WINCHESTER, MA 01890

COMPREHENSIVE PERMIT PLAN SET SUBMISSION

REVISIONS

MARK	ISSUE	DATE
1	PEER REVIEW REVISIONS	1/24/2020

REGISTERED ARCHITECT
DAYTAGMAN BROWN
NO. 20350
BOSTON
MA
COMMONWEALTH OF MASSACHUSETTS

DRAWING INFORMATION

ISSUE:	COMPREHENSIVE PERMIT PLAN SET SUBMISSION
DATE:	JUNE 11, 2019
PROJECT #:	18032
SCALE:	1/16" = 1'-0"

DRAWING TITLE

ROOF PLAN

DRAWING NUMBER

A104

copyright EMBARC STUDIO, LLC

C:\Users\dragg\Documents\18032_35 River St_SD_012420_dragg@embarcstudio.com.rvt
1/24/2020 4:52:33 PM

1 NORTH ELEVATION - RIVER STREET
1/16" = 1'-0"

2 WEST ELEVATION
1/16" = 1'-0"

ARCHITECT
EMBARC
60 K STREET, 3RD FLOOR
BOSTON, MA 02127
O: 617.766.8330
www.embarcstudio.com

OWNER
SLV RIVER STREET, LLC
252 HILLSIDE AVE. NEEDHAM, MA 02494

CONSULTANTS

19-35 RIVER ST
19-35 RIVER ST, WINCHESTER, MA 01890

COMPREHENSIVE PERMIT PLAN SET SUBMISSION

REVISIONS

MARK	ISSUE	DATE
1	PEER REVIEW REVISIONS	1/24/2020

REGISTERED ARCHITECT
DAYAGHAN BROWN
NO. 20350
BOSTON
MA
COMMONWEALTH OF MASSACHUSETTS

DRAWING INFORMATION

ISSUE:	COMPREHENSIVE PERMIT PLAN SET SUBMISSION
DATE:	JUNE 11, 2019
PROJECT #:	18032
SCALE:	1/16" = 1'-0"

DRAWING TITLE
BUILDING ELEVATIONS

DRAWING NUMBER
A200

copyright: EMBARC STUDIO, LLC

1 SOUTH ELEVATION
1/16" = 1'-0"

2 EAST ELEVATION
1/16" = 1'-0"

ARCHITECT
EMBARC
60 K STREET, 3RD FLOOR
BOSTON, MA 02127
O: 617.766.8330
www.embarcstudio.com

OWNER

SLV RIVER STREET, LLC
252 HILLSIDE AVE. NEEDHAM, MA 02494

CONSULTANTS

19-35 RIVER ST

19-35 RIVER ST, WINCHESTER, MA 01890

COMPREHENSIVE PERMIT PLAN SET SUBMISSION

REVISIONS

MARK	ISSUE	DATE
1	PEER REVIEW REVISIONS	1/24/2020

REGISTERED ARCHITECT
CHRISTOPHER J. PONTIO
NO. 20350
BOSTON
COMMONWEALTH OF MASSACHUSETTS

DRAWING INFORMATION

ISSUE: COMPREHENSIVE PERMIT PLAN SET SUBMISSION
DATE: JUNE 11, 2019
PROJECT #: 18032
SCALE: 1/16" = 1'-0"

DRAWING TITLE
BUILDING ELEVATIONS

DRAWING NUMBER
A201

copyright: EMBARC STUDIO, LLC

C:\Users\dlogan\Documents\18032_35 River St_NEW_(019-420)_dlogan@embarcstudio.com.rvt
1/24/2020 4:52:51 PM

VIEW 1 - VIEW TOWARD 19-35 RIVER STREET FROM WENDELL STREET

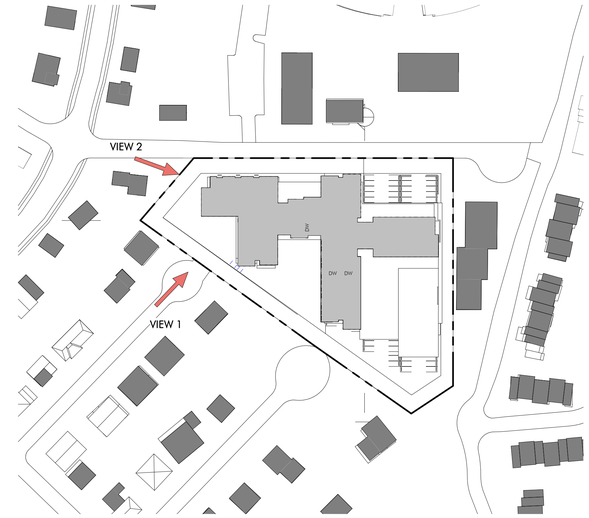

1 PERSPECTIVE KEY PLAN
1" = 100'-0"

VIEW 1 - VIEW TOWARD 19-35 RIVER STREET 3 RIVER STREET

ARCHITECT
EMBARC
60 K STREET, 3RD FLOOR
BOSTON, MA 02127
O: 617.766.8330
www.embarcstudio.com

OWNER

SLV RIVER STREET, LLC
252 HILLSIDE AVE. NEEDHAM, MA 02494

CONSULTANTS

19-35 RIVER ST

19-35 RIVER ST, WINCHESTER, MA 01890

COMPREHENSIVE PERMIT PLAN SET SUBMISSION

REVISIONS

MARK	ISSUE	DATE
1	PEER REVIEW REVISIONS	1/24/2020

REGISTERED ARCHITECT
DAFTAGHAN BROWN
NO. 20350
BOSTON
MA
COMMONWEALTH OF MASSACHUSETTS

DRAWING INFORMATION

ISSUE:	COMPREHENSIVE PERMIT PLAN SET SUBMISSION
DATE:	JUNE 11, 2019
PROJECT #:	18032
SCALE:	1" = 100'-0"

DRAWING TITLE
BUILDING PERSPECTIVES

DRAWING NUMBER
A401

copyright: EMBARC STUDIO, LLC

C:\Users\dbrigg\Documents\18032_35 River St_50_012420_dbrigg@embarcstudio.com.rvt
1/24/2020 4:52:59 PM