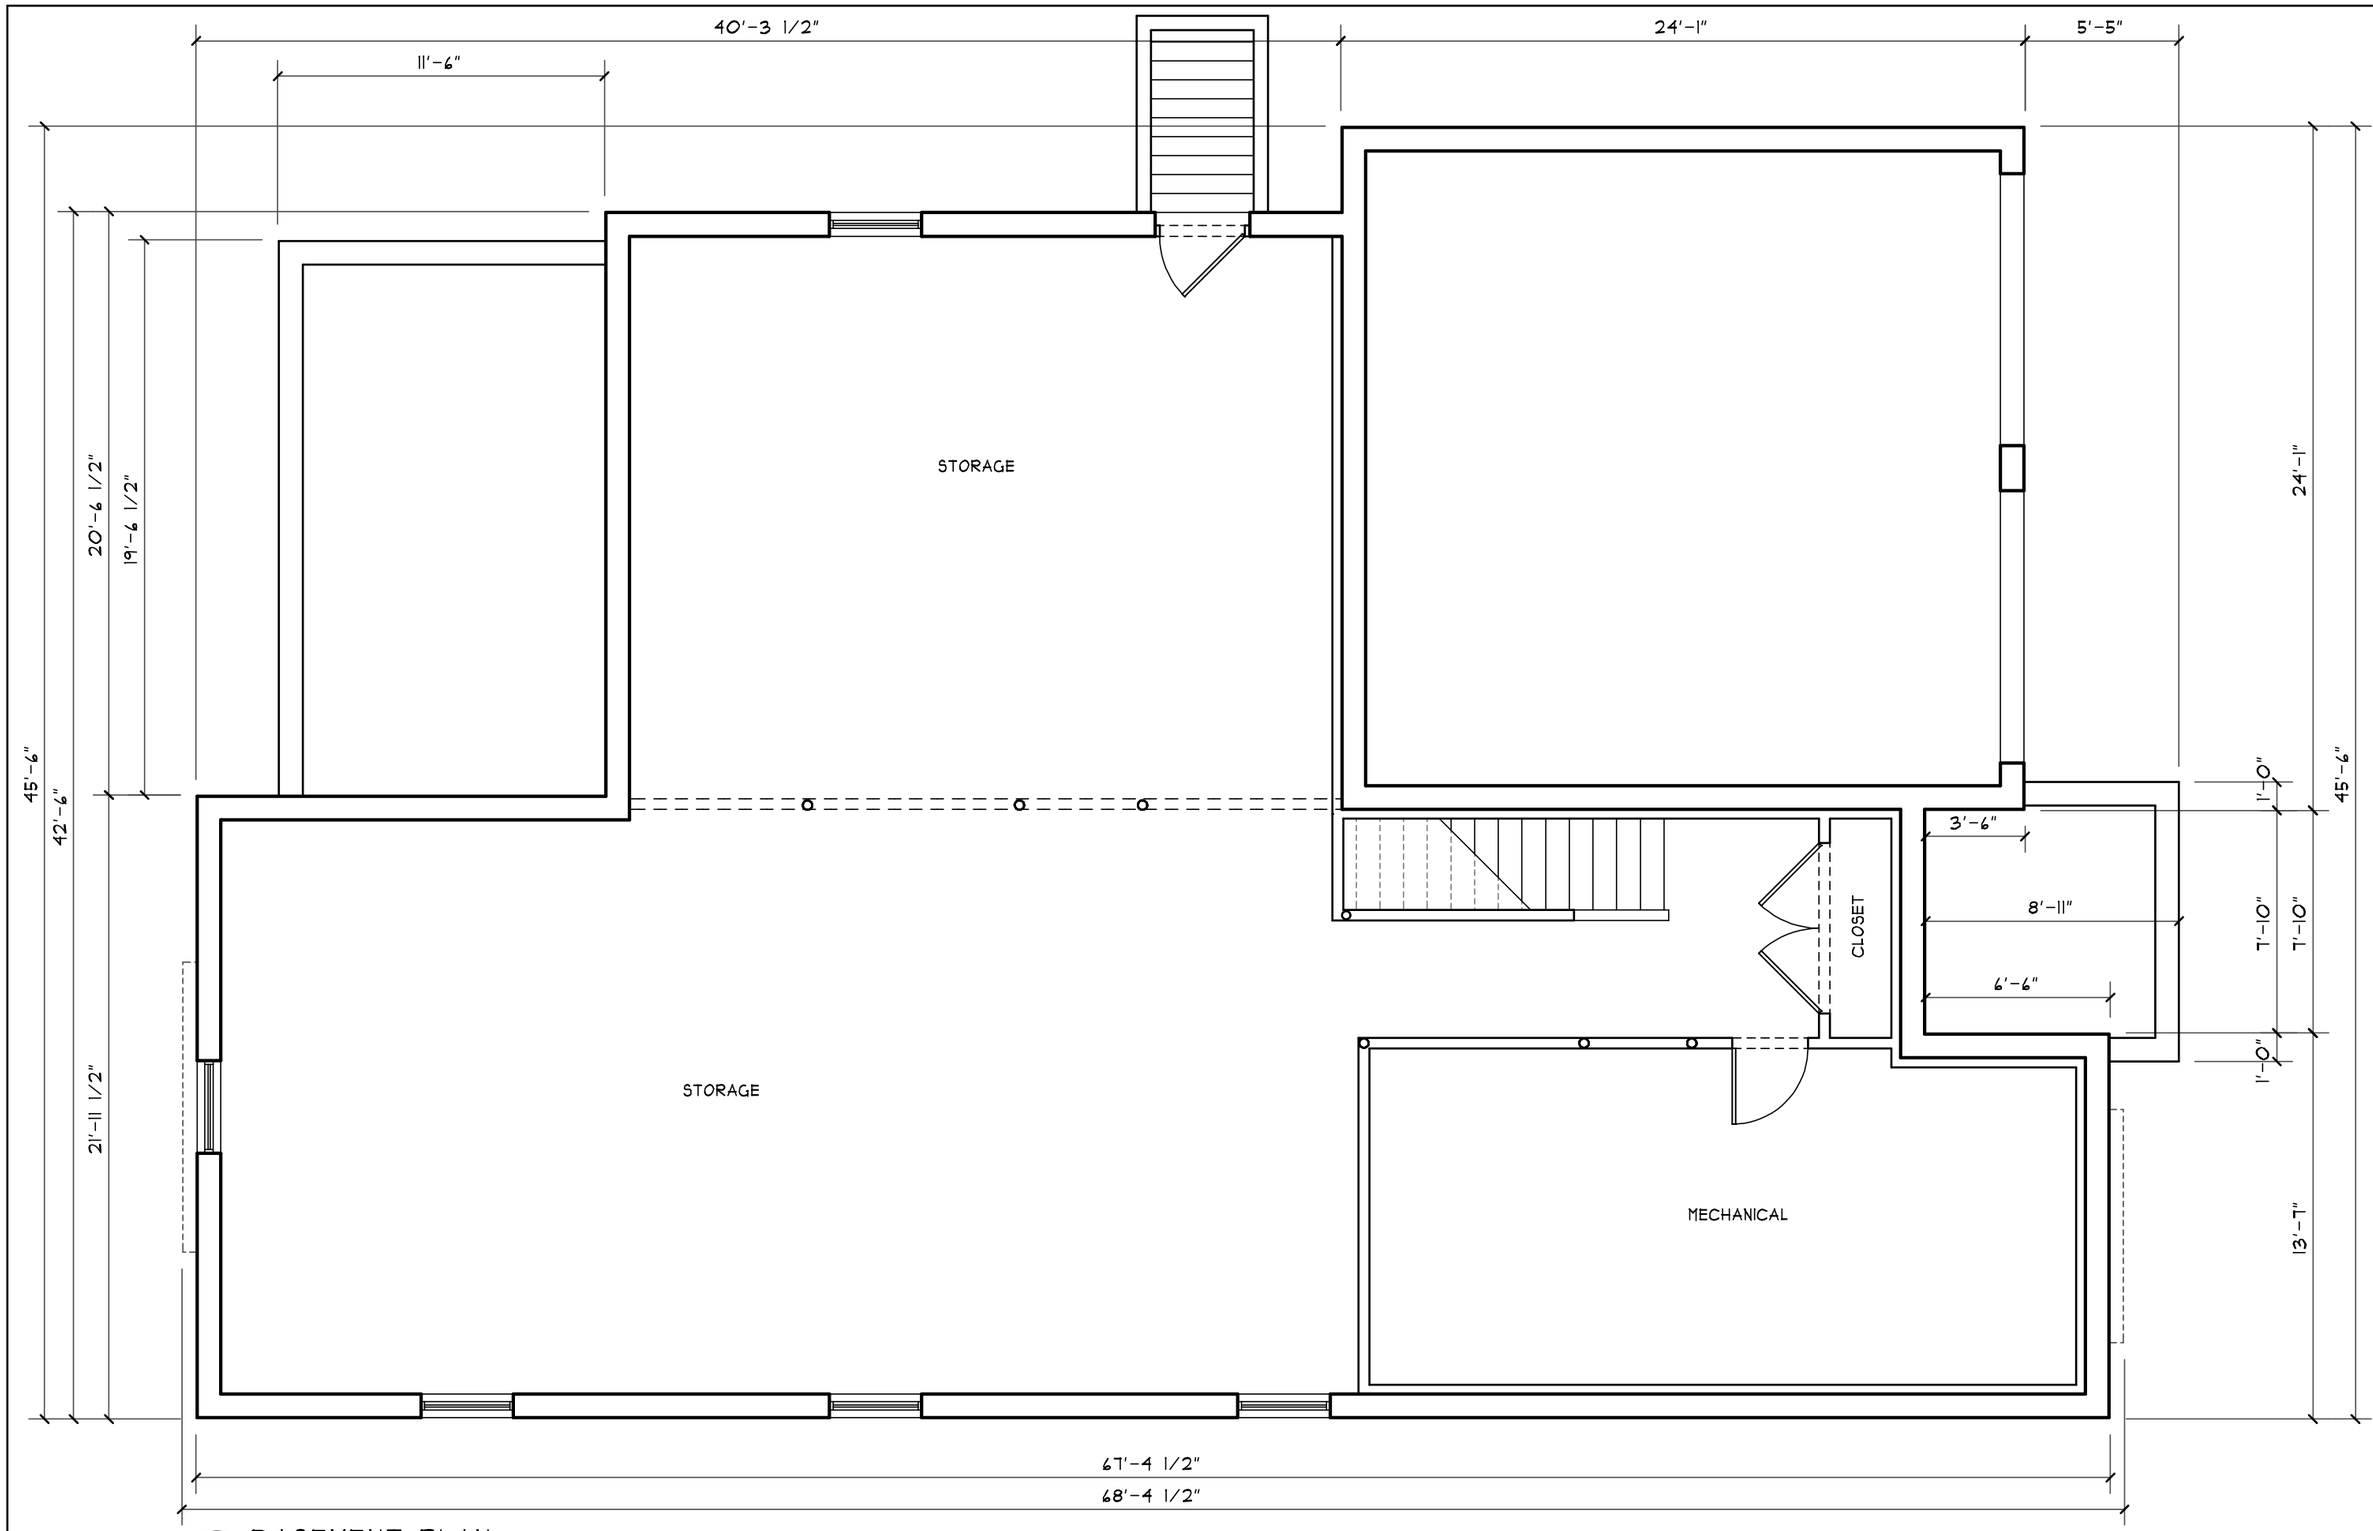

1 / 1.0 BASEMENT PLAN
3/16"=1'-0"

0 1 2 4 8

NEW HOME FOR ABBY ROAD, LOT 1, WINCHESTER MA

ZBA

FLH ARCHITECTS

617-803-4919

15 HIGH STREET, WINCHESTER MA

9-2-20

1.0

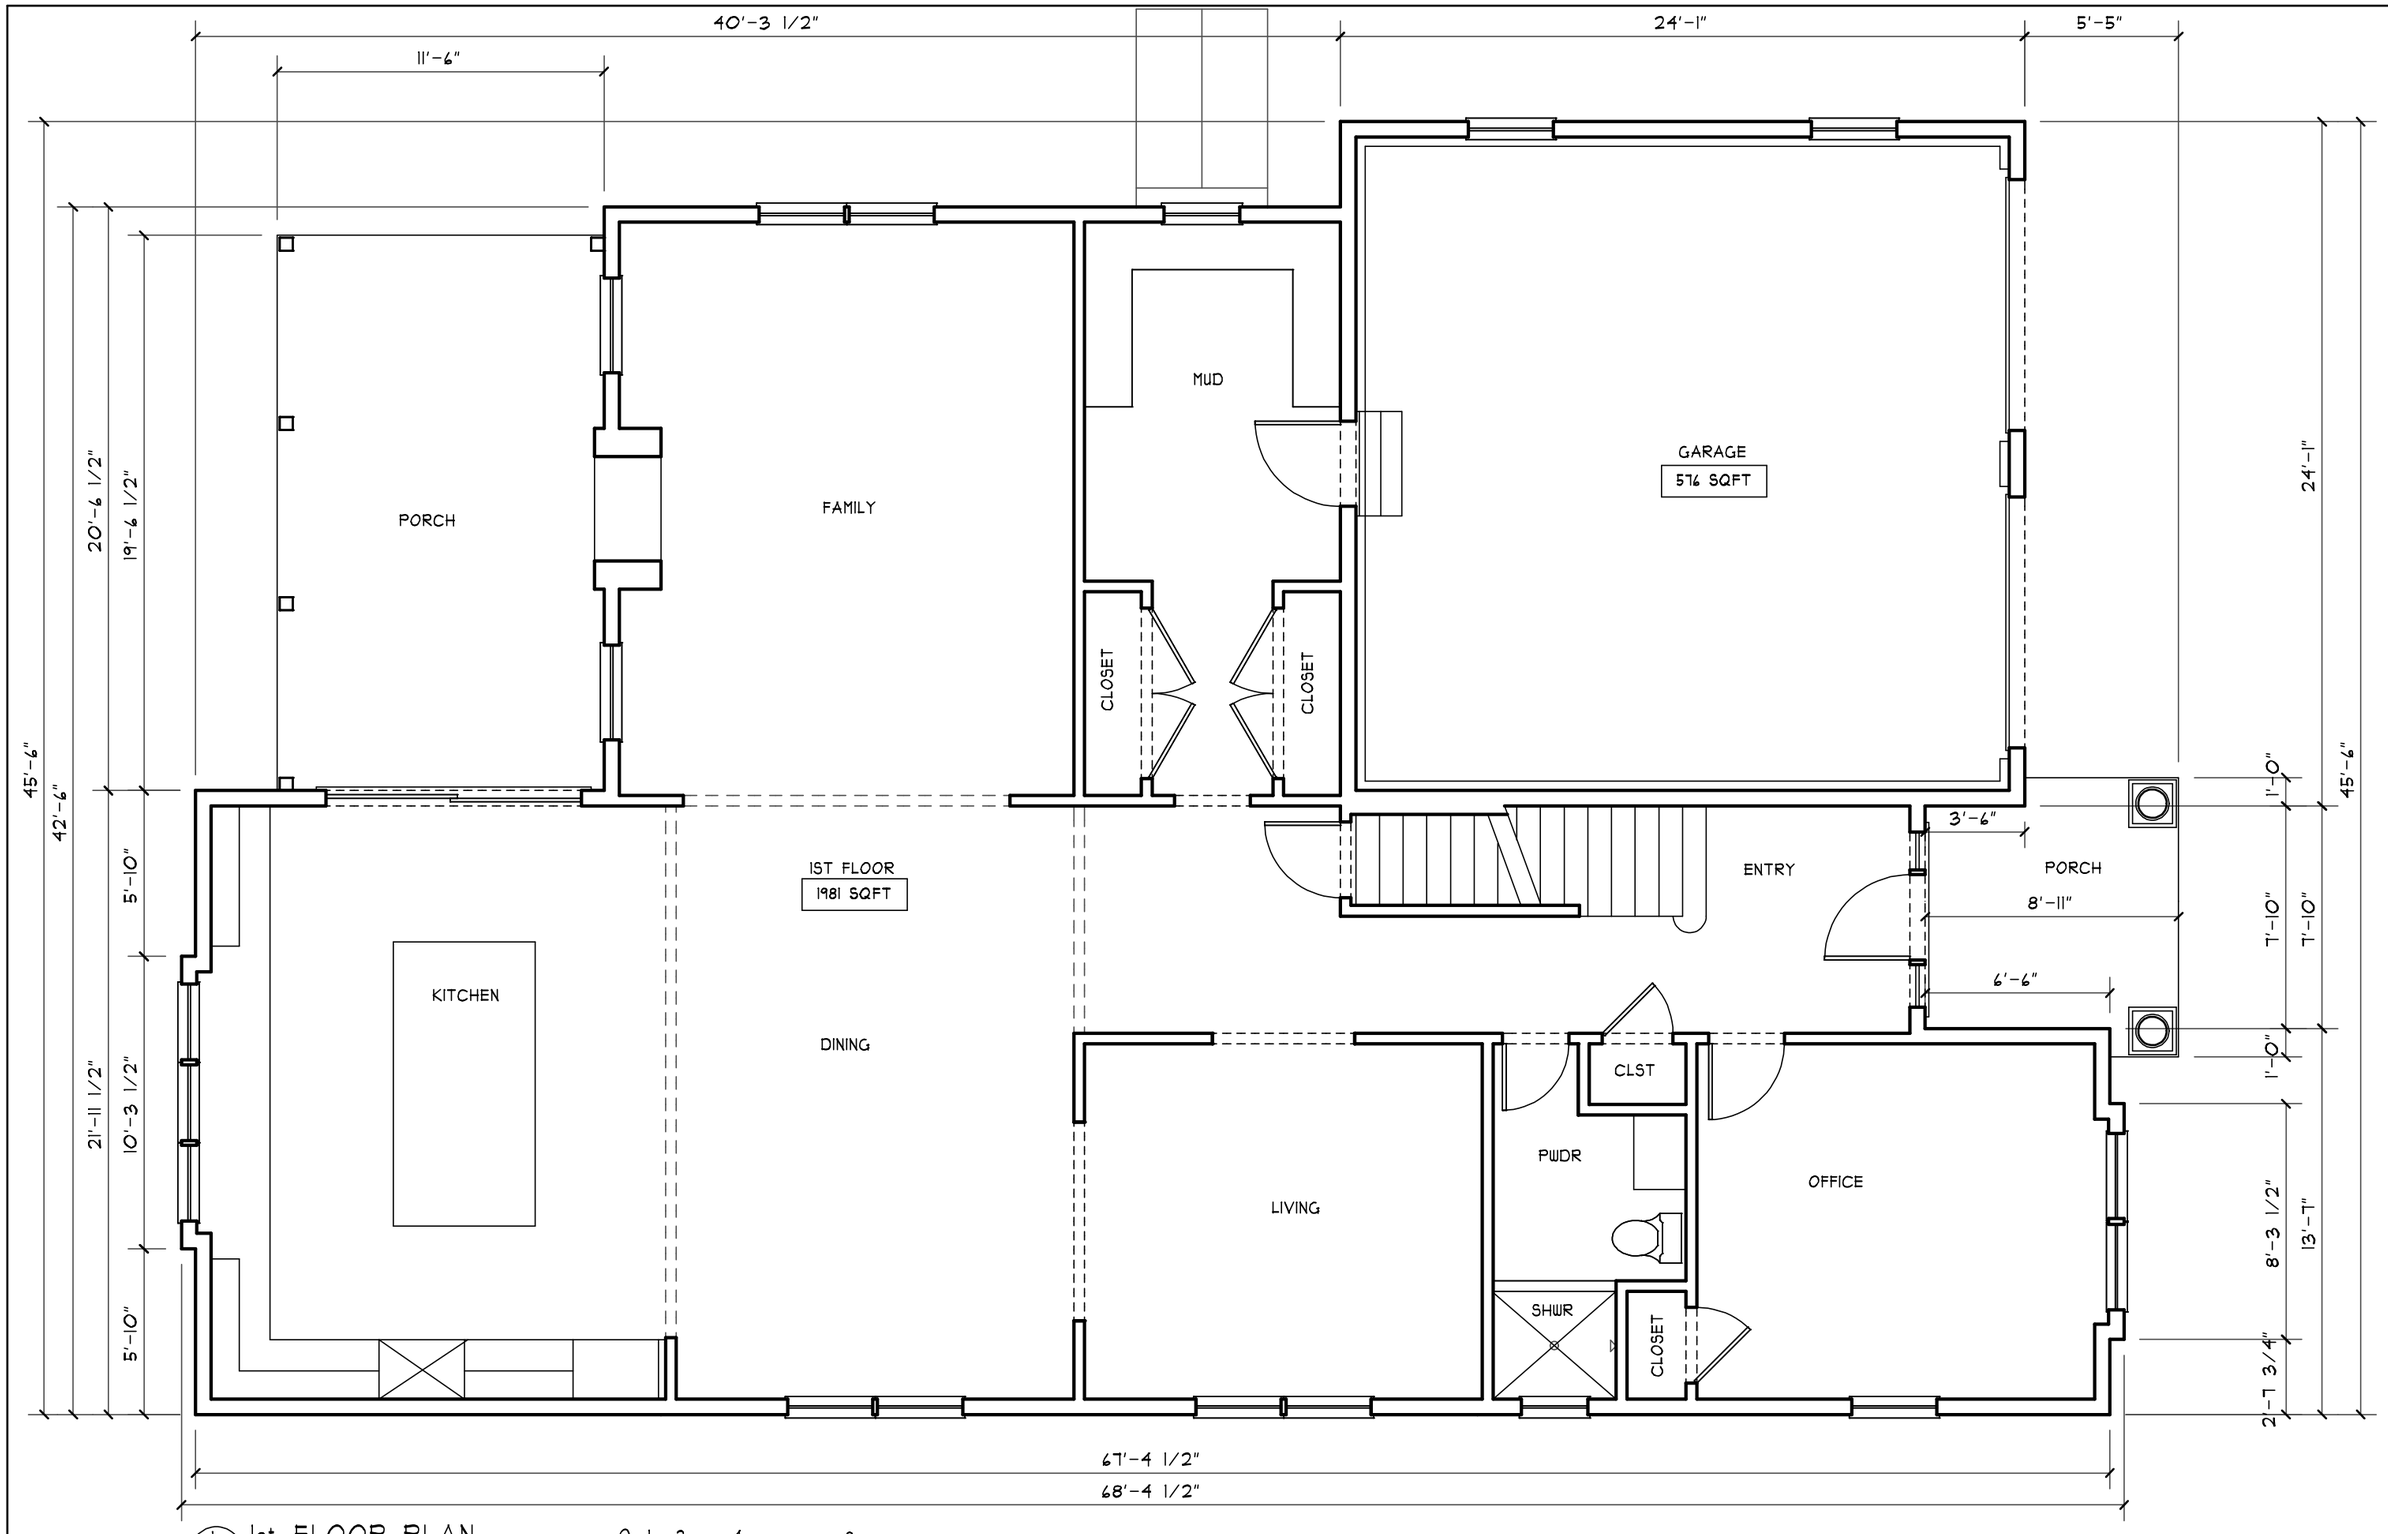

1 / 1.1 1st FLOOR PLAN
3/16"=1'-0"

NEW HOME FOR ABBY ROAD, LOT 1, WINCHESTER MA

ZBA

FLH ARCHITECTS

15 HIGH STREET, WINCHESTER MA

617-803-4919

9-2-20

1.1

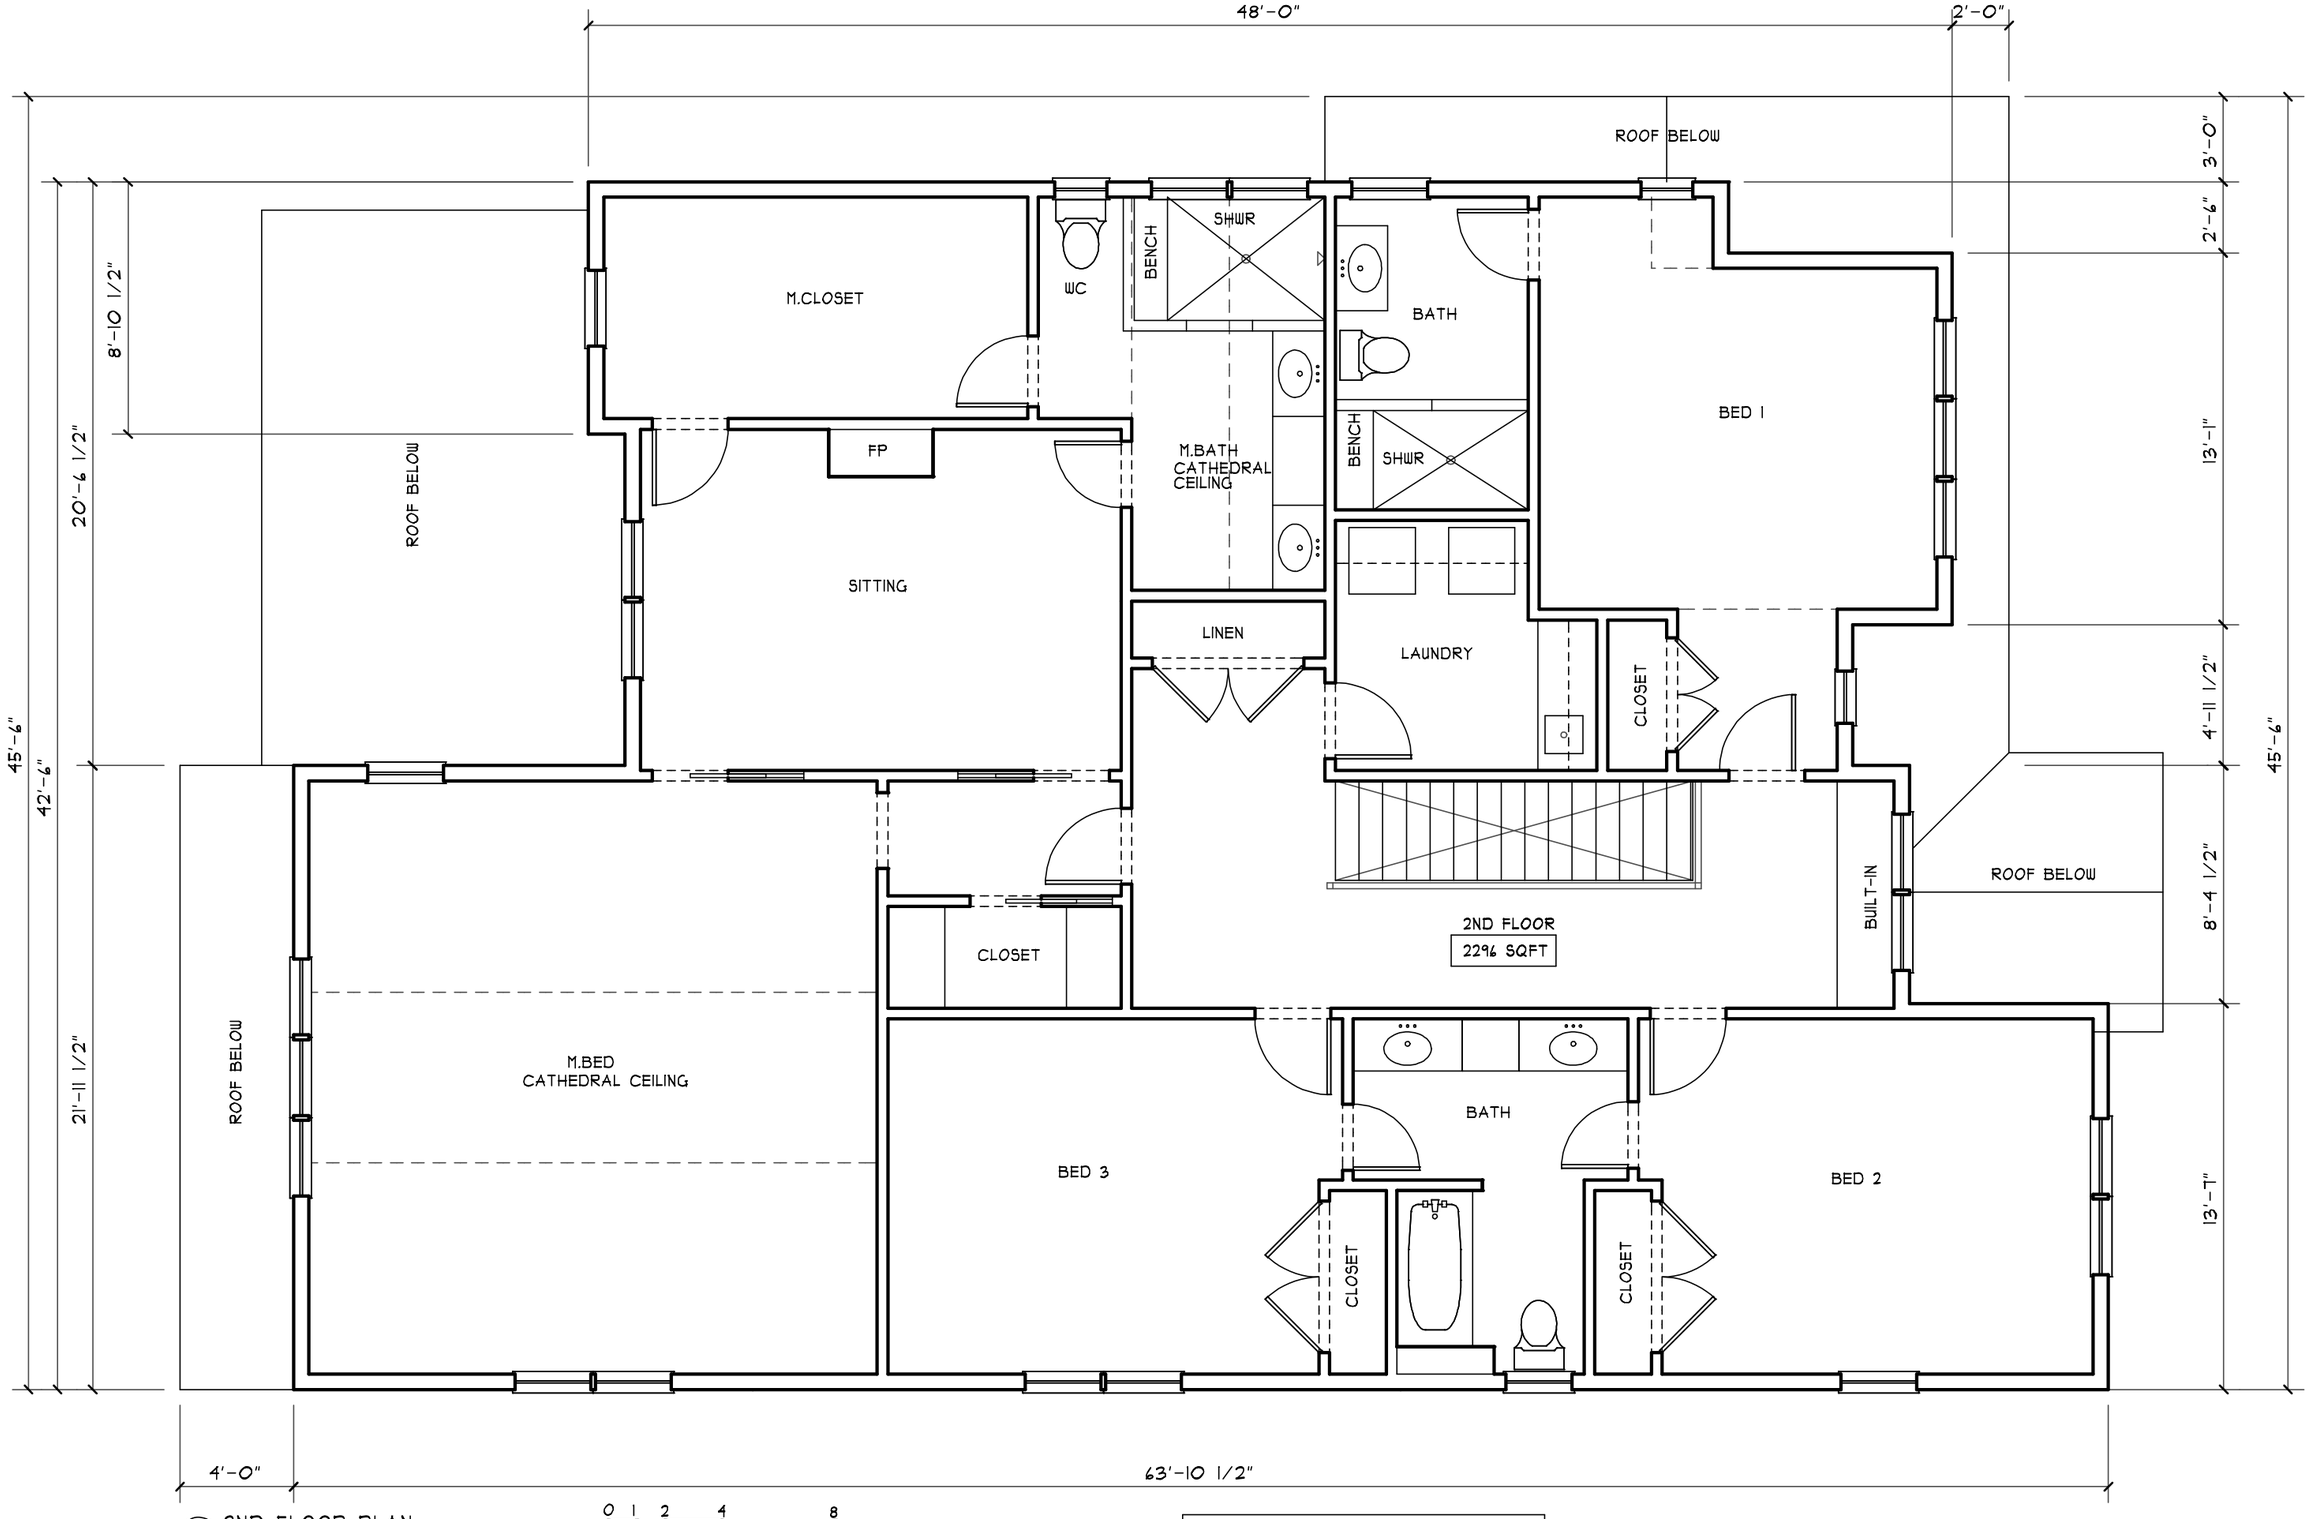

1 / 1.2 2ND FLOOR PLAN
3/16"=1'-0"

NOTE: ATTIC HAS 118 SQFT ABOVE 7'-0"

NEW HOME FOR ABBY ROAD, LOT 1, WINCHESTER MA

ZBA

FLH ARCHITECTS

617-803-4919

15 HIGH STREET, WINCHESTER MA

9-2-20

1.2

1 / 1.3 FRONT ELEVATION
3/16"=1'-0"

LEVEL	PROPOSED
1ST FLOOR	1981
2ND FLOOR	2296
ATTIC	118
GARAGE	576
TOTAL	4971

AREA TOTALS (SQFT)

NEW HOME FOR ABBY ROAD, LOT 1, WINCHESTER MA

ZBA

FLH ARCHITECTS

617-803-4919

15 HIGH STREET, WINCHESTER MA

9-2-20

1.3

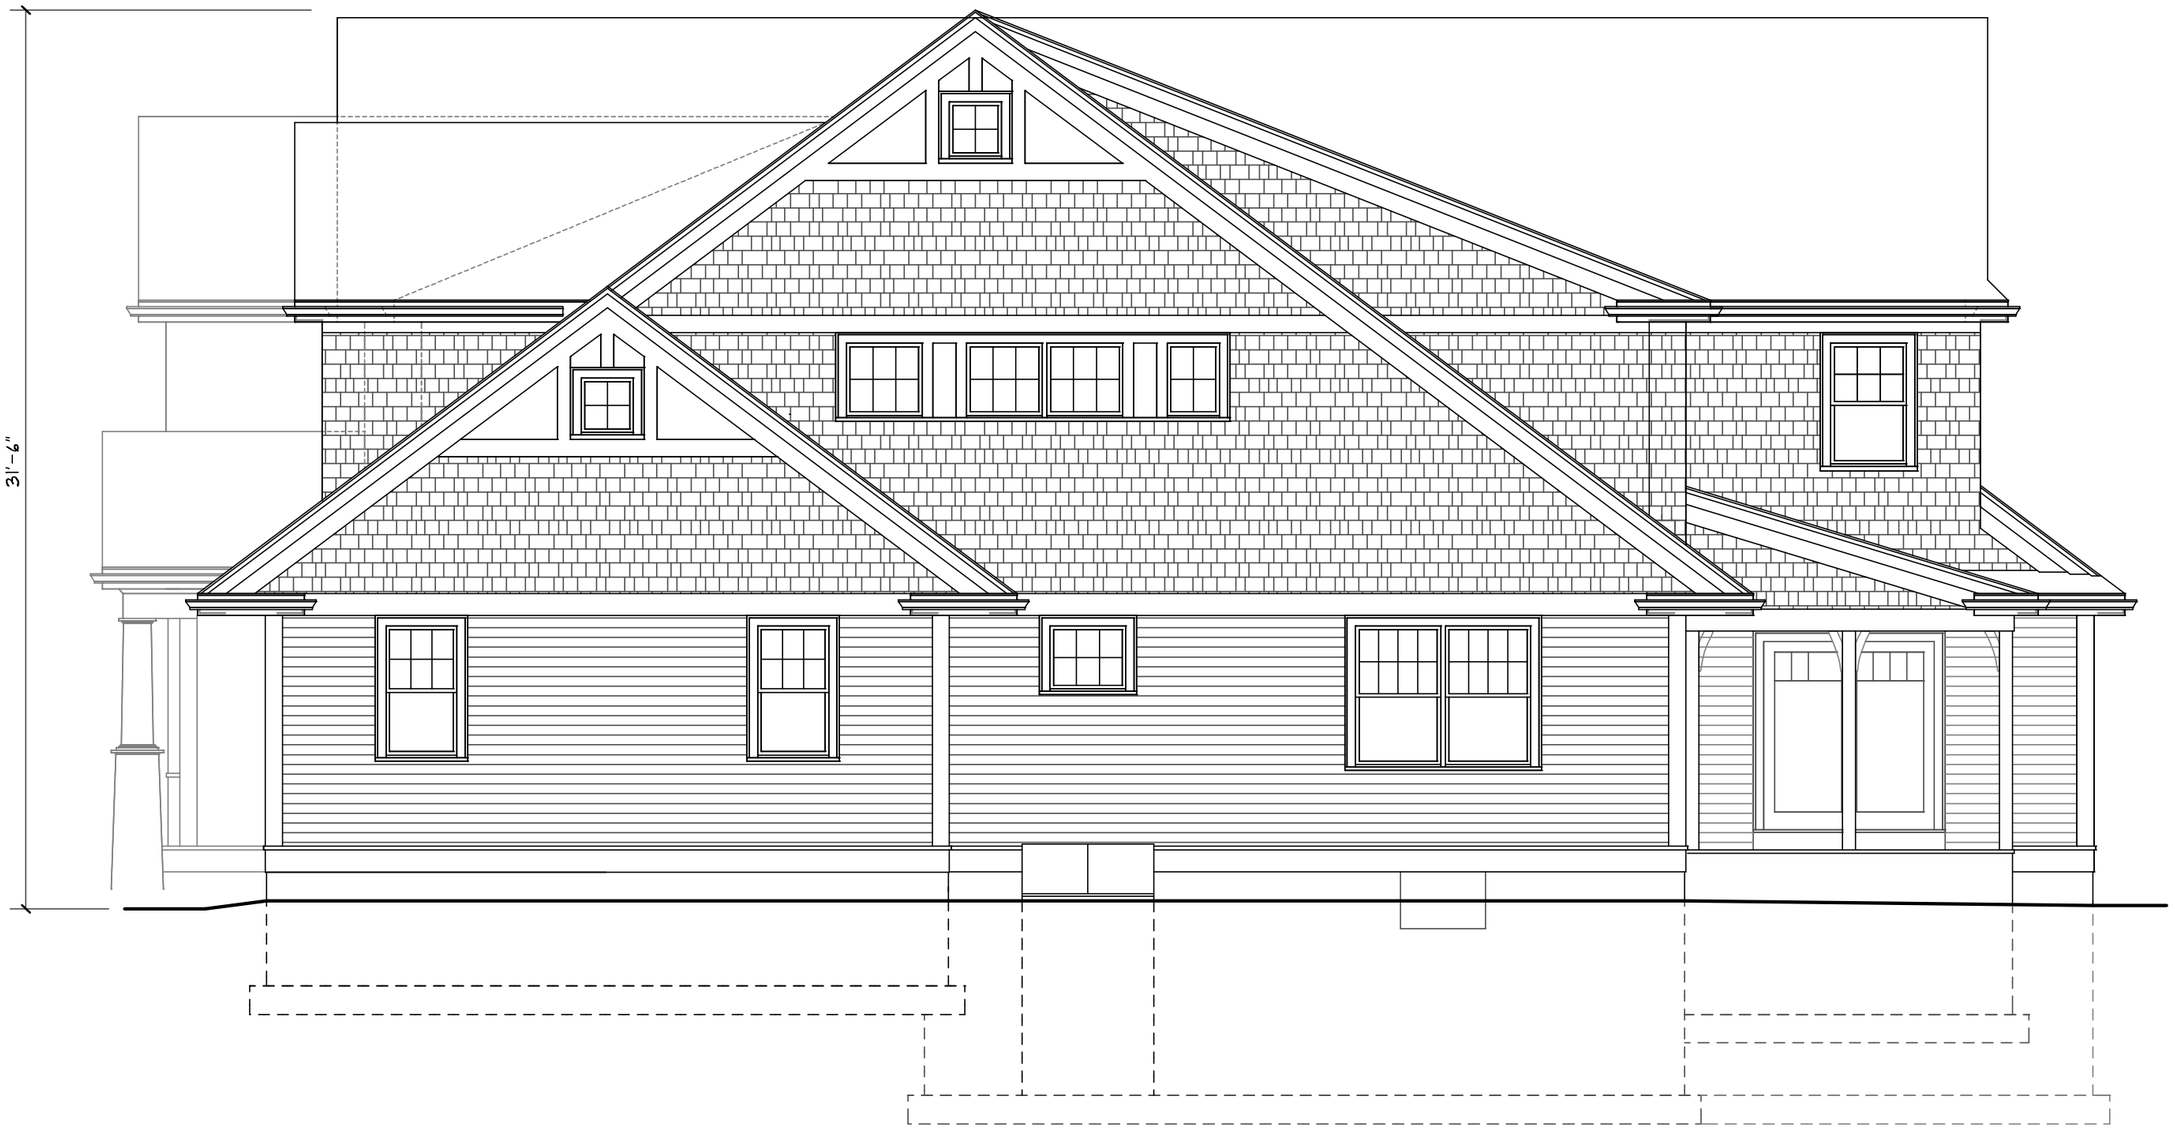

1 / 1.4 SIDE ELEVATION
3/16"=1'-0"

NEW HOME FOR ABBY ROAD, LOT 1, WINCHESTER MA

ZBA

FLH ARCHITECTS

617-803-4919

15 HIGH STREET, WINCHESTER MA

9-2-20

1.4

1 / 1.5 REAR ELEVATION
3/16"=1'-0"

NEW HOME FOR ABBY ROAD, LOT 1, WINCHESTER MA

ZBA

FLH ARCHITECTS

15 HIGH STREET, WINCHESTER MA

617-803-4919

9-2-20

1.5

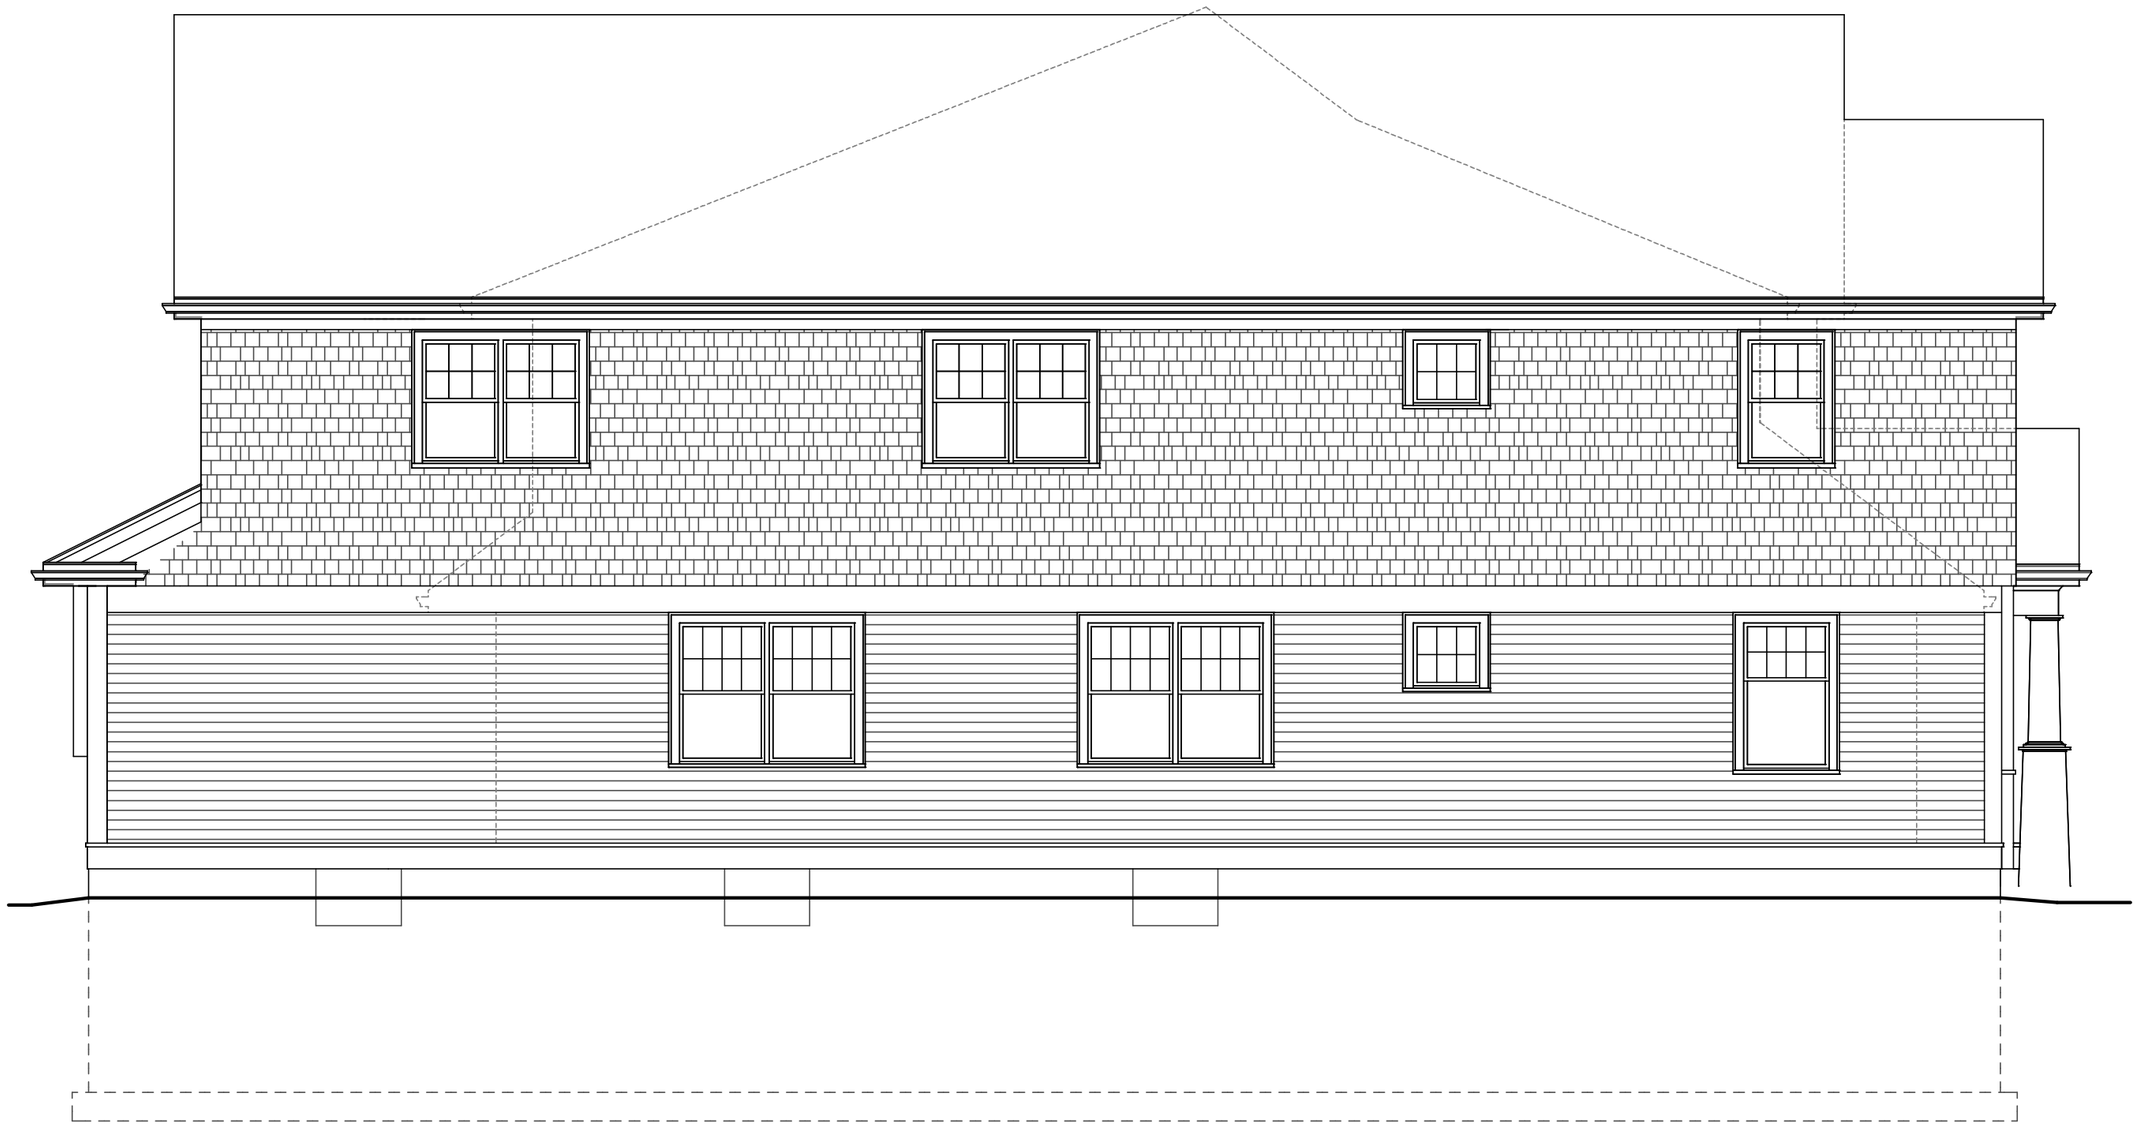

1 / 1.6 SIDE ELEVATION
3/16"=1'-0"

NEW HOME FOR ABBY ROAD, LOT 1, WINCHESTER MA
ZBA
FLH ARCHITECTS
15 HIGH STREET, WINCHESTER MA
617-803-4919

9-2-20

1.6