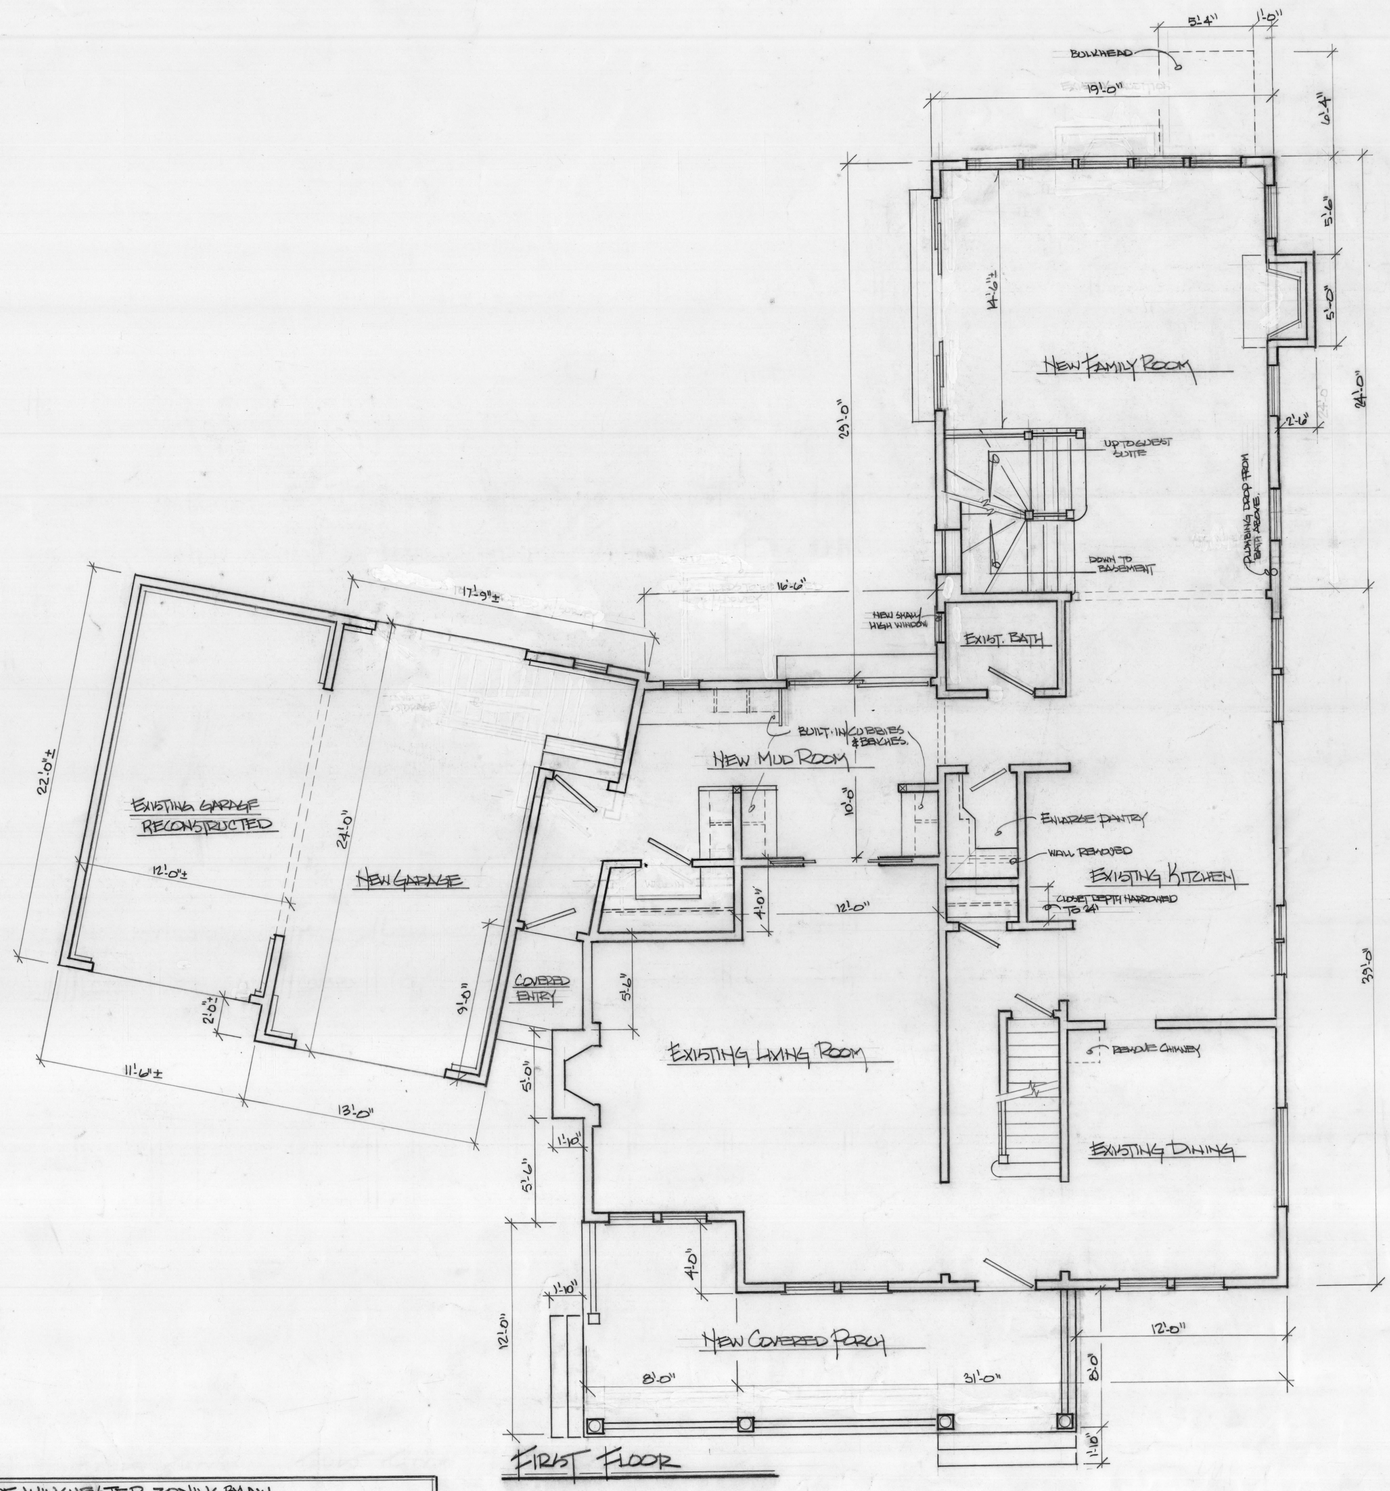

TOWN OF WINCHESTER ZONING BYLAW FLOOR AREA, SQ. FT. CALCULATION			
EXISTING FIRST FLOOR INCLUDING DETACHED GARAGE	= 1421 ft	PROPOSED FIRST FLOOR INCLUDING ALL GARAGES	= (+1038 ft) 2459 ft
EXISTING SECOND FLOOR	= 1147 ft	PROPOSED SECOND FLOOR	= (+1054 ft) 2201 ft
TOTAL EXISTING	= 2568 ft	TOTAL PROPOSED	= 4660 ft

LATEST REVISION DATE	6/23/20	7/21/20			

This drawing contains proprietary information of Rack & Ruin Design, furnished only for the one time use of the Rack & Ruin Design client listed on this title block at the location noted. Any reproduction, copying or use by any person without the written permission of Rack & Ruin Design is forbidden and shall be considered an infringement of the legal rights of Rack & Ruin Design.
Copyright 2020 Rack & Ruin Design, Inc. All rights reserved

RACK & RUIN • DESIGN
Dan Ferguson 978.464.7703 dan@dfassoc.com

MILLER & KINNAMAN
43 GLEN ROAD
WINCHESTER, MA

Scale: 1/4"=1'-0"
Sheet No.: 1
Date: 3/30/20
Revised: 4/23, 5/21, 6/23, 7/21
Drawing: FIRST FLOOR