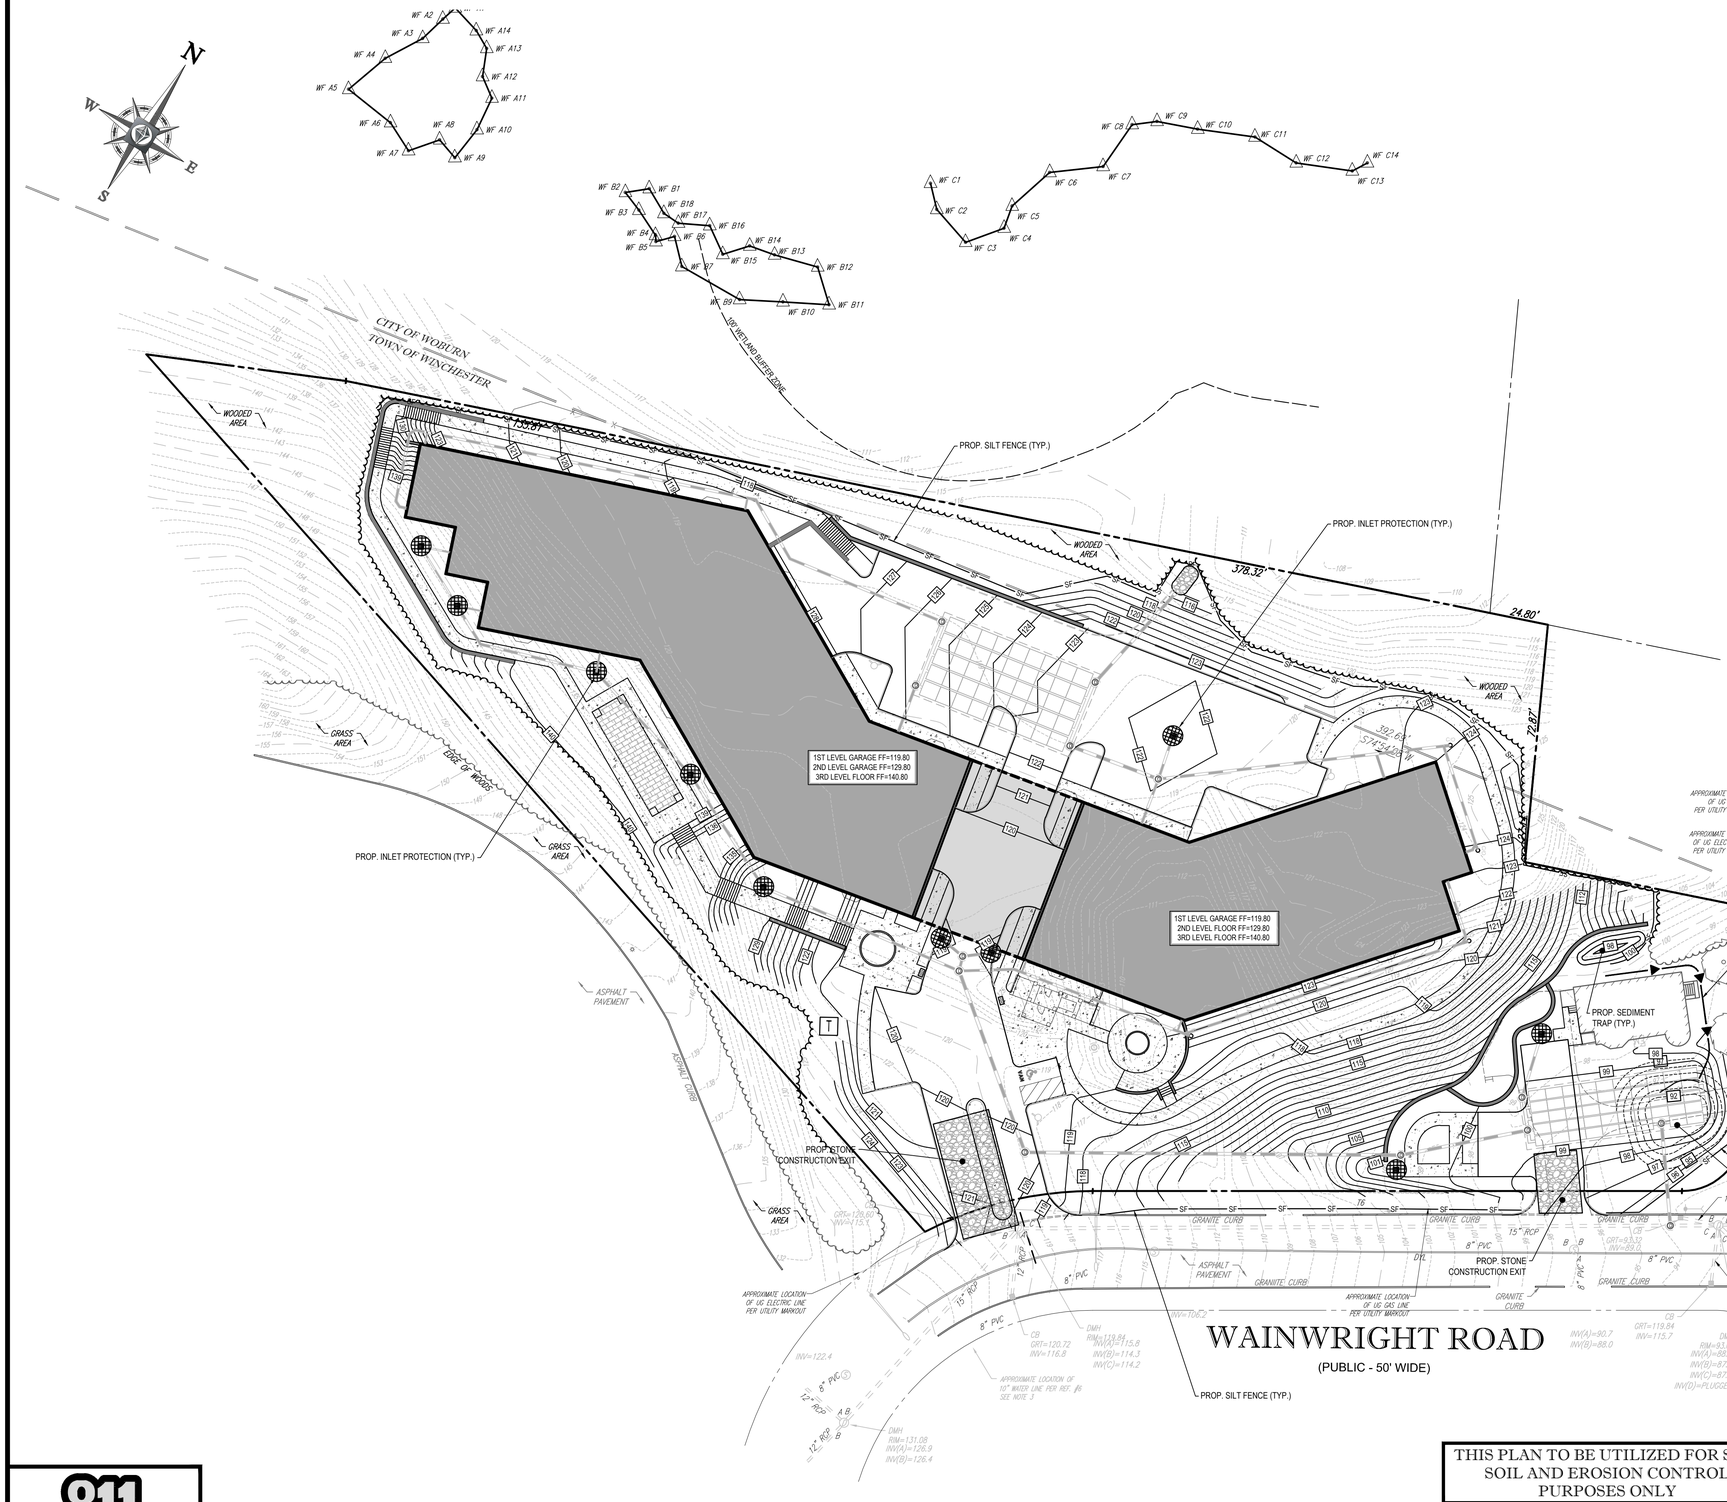

811
Know what's below.
Call before you dig.

P:\14\W\141161\00\W001 Submittals\2015-07-20 Comp Permit\W141161s0.dwg, 07-Eros, 10/6/2014, 4:26:00 PM, agillet, XeroxWC5135 1.pc3, Used34, 1:1

BOHLER ENGINEERING

SITE CIVIL AND CONSULTING ENGINEERING
LAND SURVEYING
PROGRAM MANAGEMENT
LANDSCAPE ARCHITECTURE
LAND DEVELOPMENT
PERMITTING SERVICES
TRANSPORTATION SERVICES

- WARREN, NJ
- UPSTATE NEW YORK
- BOSTON, MA
- NEW YORK METRO
- PHILADELPHIA/SOUTHERN NJ
- HARRISBURG, PA
- SOUTHEASTERN, PA
- BALTIMORE, MD
- SOUTHERN MARYLAND
- NORTHERN VIRGINIA
- DELAWARE
- CENTRAL VIRGINIA
- CHARLOTTE, NC
- RALEIGH, NC

THE INFORMATION CONTAINED IN THIS DRAWING IS THE SOLE PROPERTY OF BOHLER ENGINEERING. ANY REPRODUCTION IN PART OR WHOLE, OR USE OF THE DESIGNS ON THIS DRAWING WITHOUT THE WRITTEN AUTHORIZATION OF BOHLER ENGINEERING IS PROHIBITED.

REVISIONS

REV	DATE	COMMENT	BY
1			
2			
3			
4			
5			
6			
7			
8			
9			
10			
11			
12			
13			
14			
15			

PRELIMINARY
NOT FOR CONSTRUCTION

PROJECT No.:	W141161
DRAWN BY:	NEM/AWP
CHECKED BY:	JAK
DATE:	07/06/15
SCALE:	AS NOTED
CAD I.D.:	W141161SS0

PROJECT:

SITE DEVELOPMENT PLANS

FOR

FX WINCHESTER, LLC

ASSESSOR'S MAP 26, LOT 140
(WINCHESTER)
MAP 74, BLOCK 2, LOT 2
(WOBURN)
416 CAMBRIDGE STREET
TOWN OF WINCHESTER &
CITY OF WOBURN
MIDDLESEX COUNTY
MASSACHUSETTS

BOHLER ENGINEERING
352 TURNPIKE ROAD
SOUTHBOROUGH, MA 01772
Phone: (508) 480-9900
Fax: (508) 480-9080
www.BohlerEngineering.com

J.A. KUCICH
PROFESSIONAL ENGINEER
MASSACHUSETTS LICENSE No. 41530
CONNECTICUT LICENSE No. 26177
RHODE ISLAND LICENSE No. 9616
MAINE LICENSE No. 12553

SHEET TITLE:

SOIL EROSION & SEDIMENT CONTROL PLAN

SHEET NUMBER:

7
OF 14

REV 0 - 07/06/2015