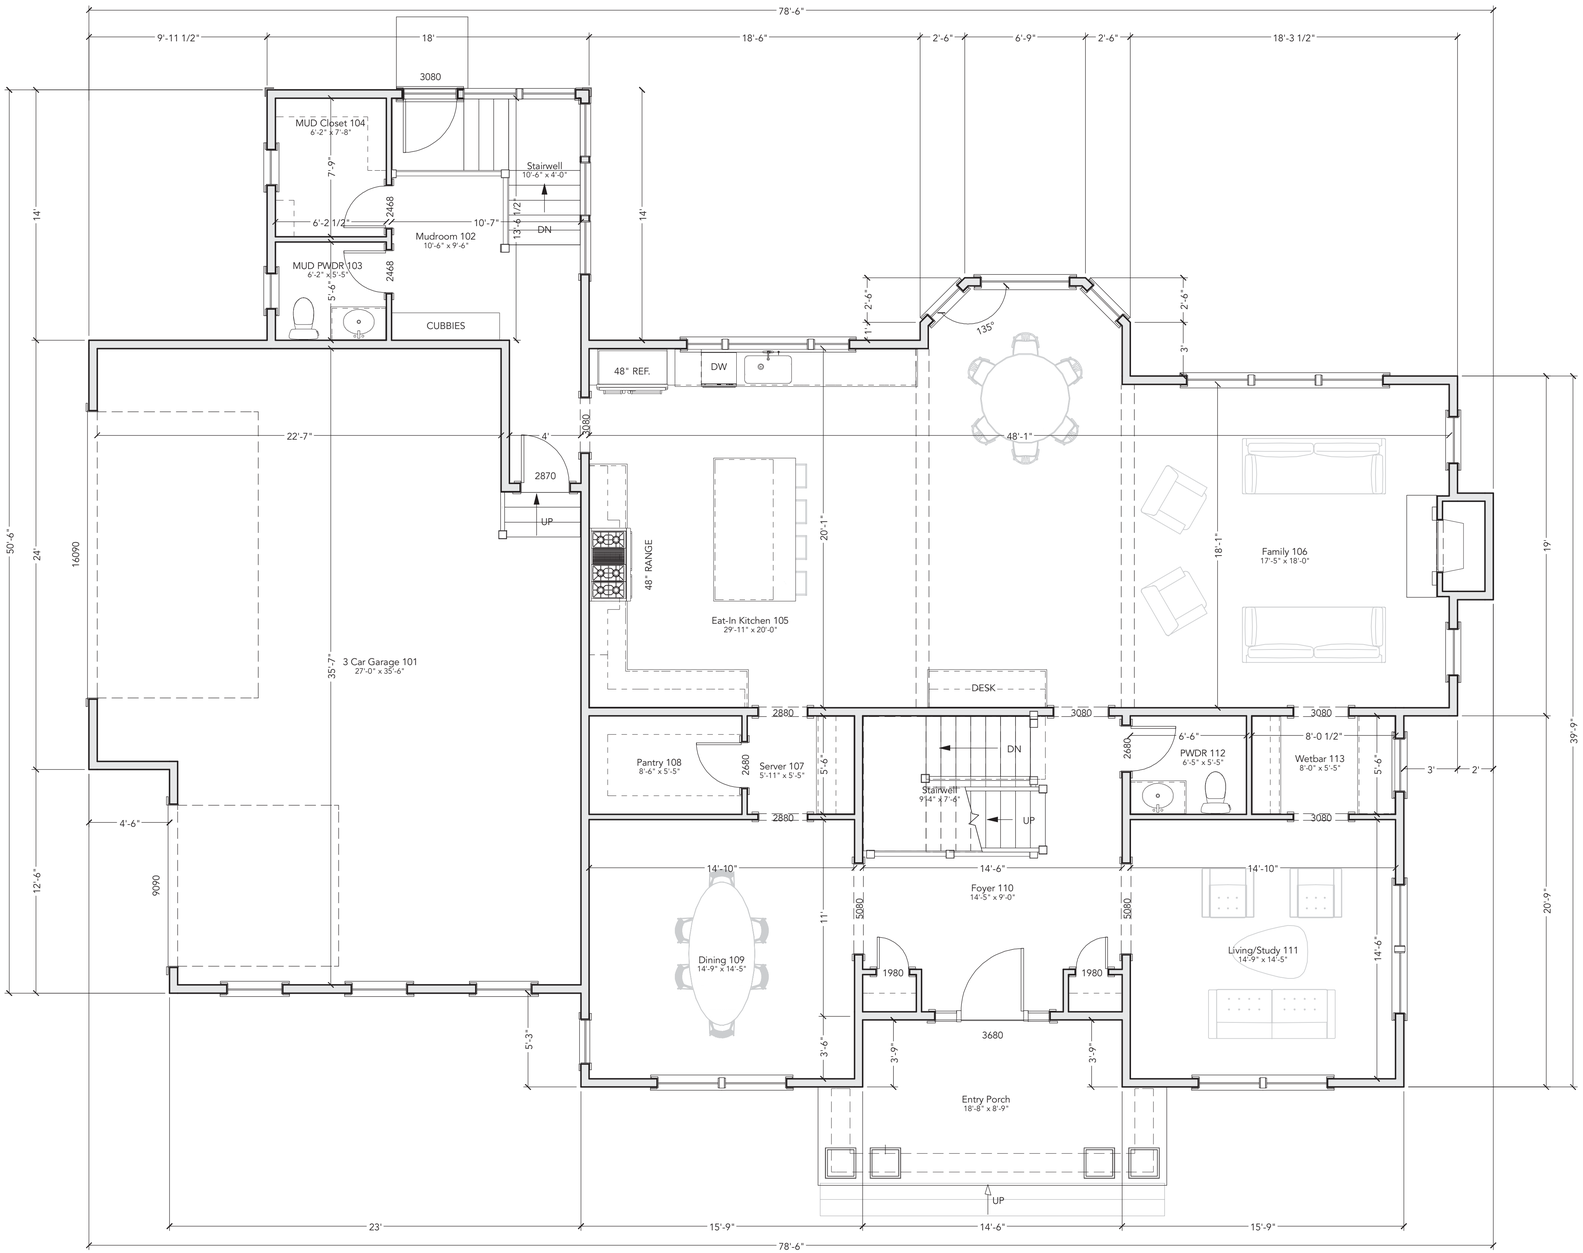


1 FIRST FLOOR PLAN

FIRST FLOOR LIVING AREA: 2,235 S.F
GARAGE: 904 S.F.
SECOND FLOOR LIVING AREA: 2,735 S.F.
ATTIC: N/A (CEILING HEIGHT LESS THAN 7'-0")
TOTAL: 5,874 S.F.

DNA ARCHITECTURE

DUSTIN NOLIN R.A.
1 HUNTINGTON AVE.
UNIT 707
BOSTON, MA 02116
781.718.8009
dustin@dna-architecture.com

O'DONNELL RESIDENCE
NEW CONSTRUCTION
#138 FOREST STREET
WINCHESTER, MA

SCALE: 1/4" =1-0"

DATE: 9/1/20
REV:

A3